

WEST ELEVATION

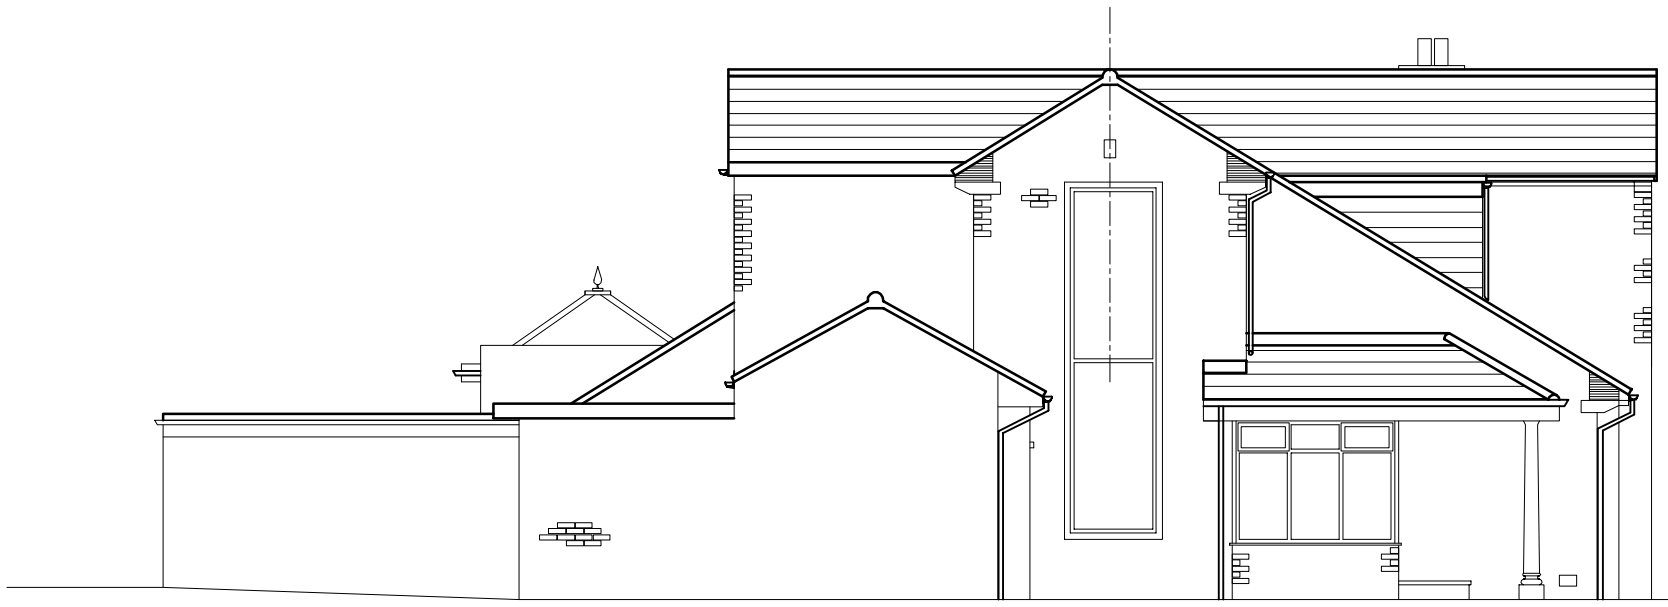

NORTH ELEVATION

SCALE BAR

0m 1m 2m 3m 4m 5m 6m 7m 8m 9m 10m

A3

All dimensions to be verified on site and any discrepancies reported in writing to Project Manager before proceeding with work. All dimensions should read from those values stated in text on the drawing.

NOTES:

| Rev | Date | Drwn | Chkd | Amendment |
|---|---|---|---|---|

Client

MR GEORGE LEUNG

Project

201 BROOKLANDS ROAD
SALE
MANCHESTER
M33 3PJ

Drawing

WEST & NORTH ELEVATION
AS EXISTING

| Scale @ A3 | Date | Drawn | Checked | Authorised |
|---|---|---|---|---|
| 1:100 | 14.08.18 | EK | X | X |

Status

INFORMATION

| Drawing no | Rev |
|---|---|
| 05 | / |