
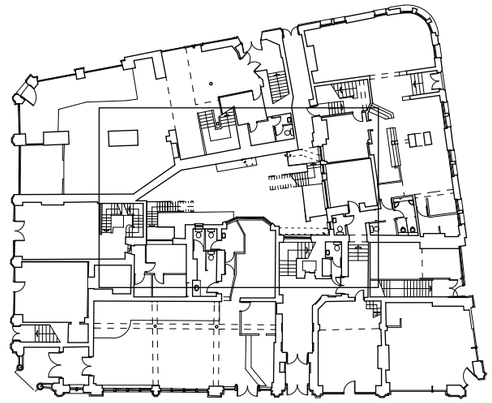


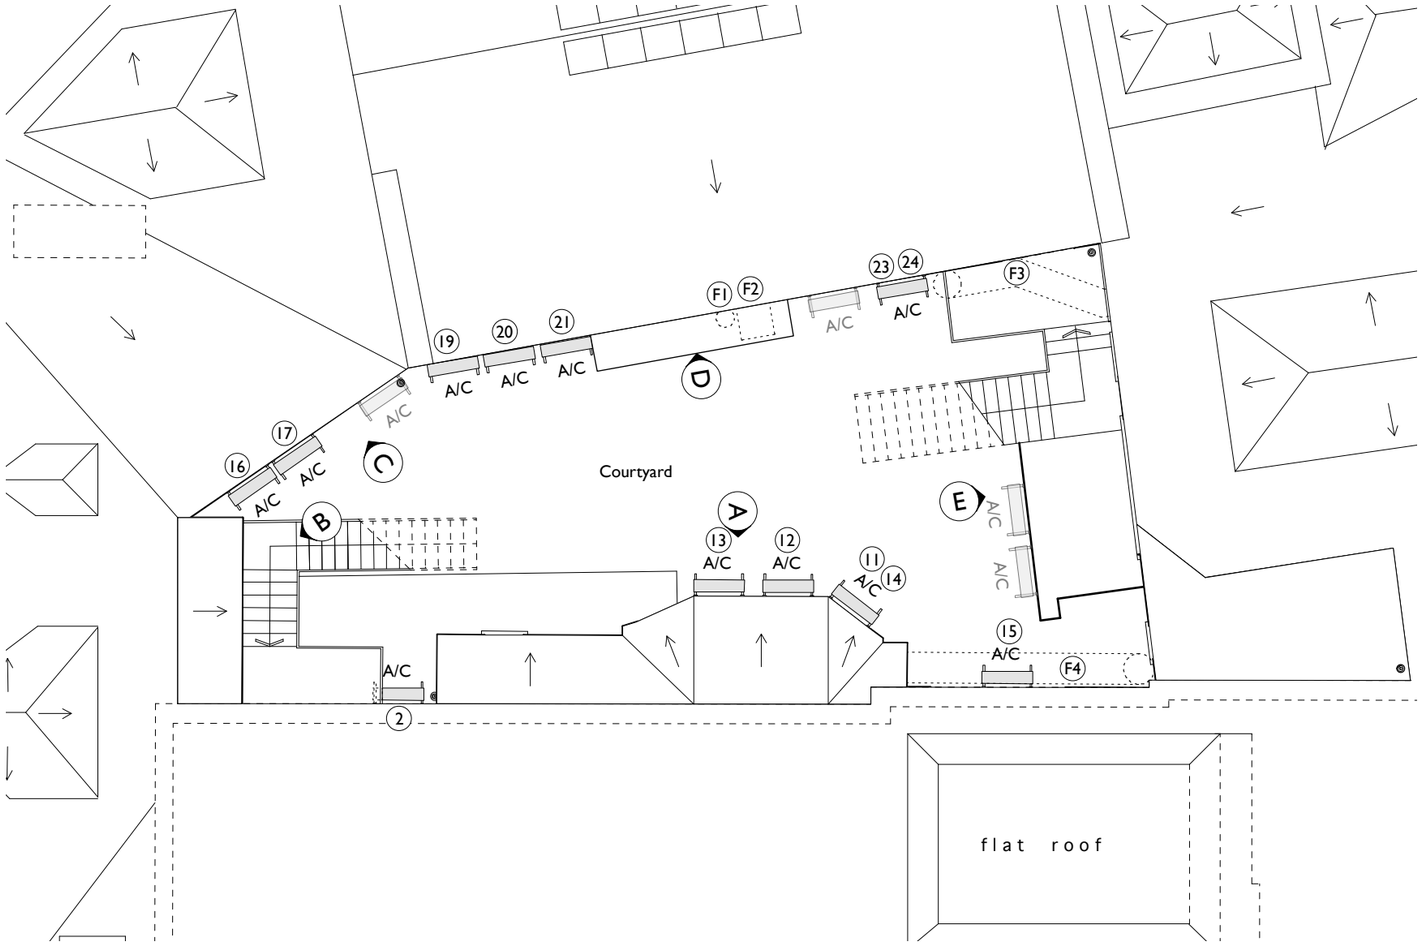


COPYRIGHT OF ATELIER MB LTD
DO NOT SCALE FROM THIS DRAWING
DIMENSIONS TO BE CHECKED ON SITE

Key

A — Elevation referance marker

AA — Section referance marker

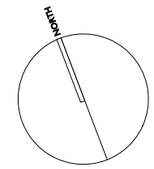

Rev	Note	DRN	CHK
A 18.10.18	Roof pitches added	RD	AB

Queens Chambers Lightwell

Roof Plan
Existing

scheme	1656
drwg no.	**E(120)**
rev	A
scale	1:100@A3
date first drawn	Aug 18
drawn	RD

***SK** sketch **P** proposed **T** tender **C** construction **AB** asbuilt*

www.ateliermb.co.uk
t 0161 236 0051
e architect@ateliermb.co.uk

Atelier MB
Urban Architects