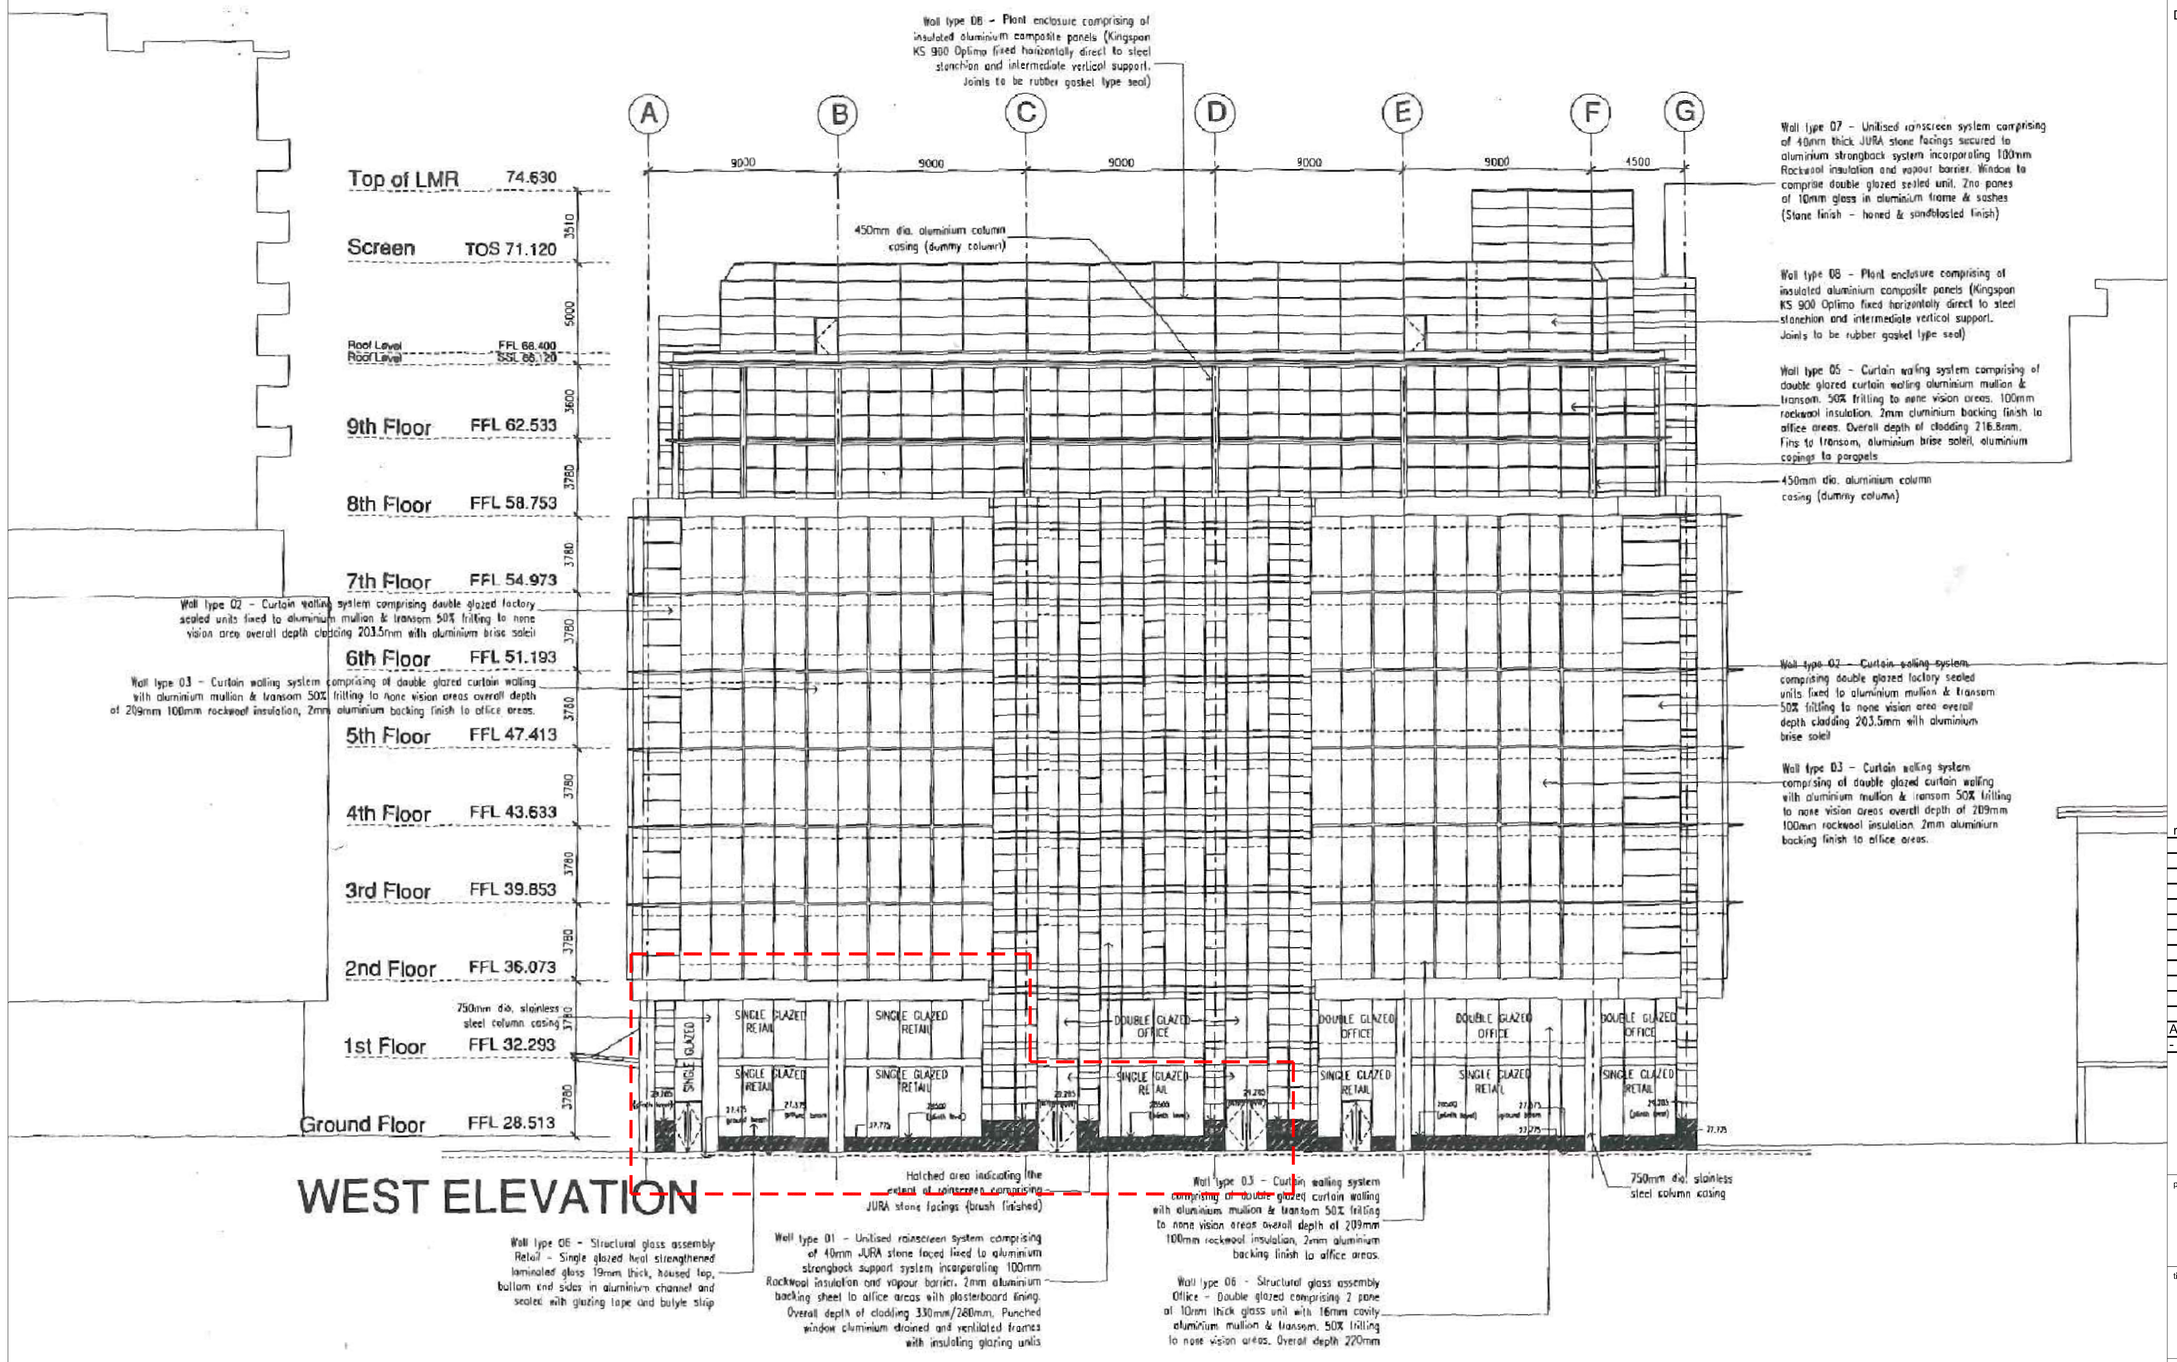

WEST ELEVATION

SCALE 1:150

WEST EXISTING ELEVATION OVERALL

HARDMAN BOULEVARD

Refer to drawing 1701-HB-31-EL-02-10 for enlarged existing west elevation

Group Property

Notes:

This drawing is the copyright and property of The Royal Bank of Scotland plc.
It must not be copied or published without written consent.

Do not scale from this drawing.

KEY & SPECIFICATION

EXTENT OF EXISTING EXTERNAL FACADE

rev	description	date
A	Issued for planning	15.08.18
-	ISSUED FOR COMMENT	15.08.18

RBS
The Royal Bank of Scotland Group

project
HARDMAN BOULEVARD
CHANGE OF USE APPLICATION
MANCHESTER

title
WEST
EXISTING ELEVATION
OVERALL

scale
1:150 @ A1

dm	chk	app
LOM		
date	date	date
AUG 2018		

consultants' drawing number
1701-HB-31-EL-02-09

brand

rbs drawing number
HARDMAN BOULEVARD 01

rev.
A