

1 MARSDEN STREET ELEVATION
SCALE 1:200



2 BROWN STREET ELEVATION
SCALE 1:200

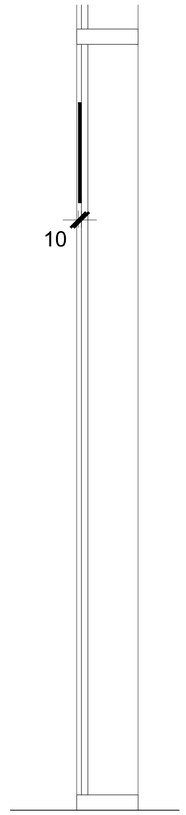

3 SIGNAGE SECTION
SCALE 1:10

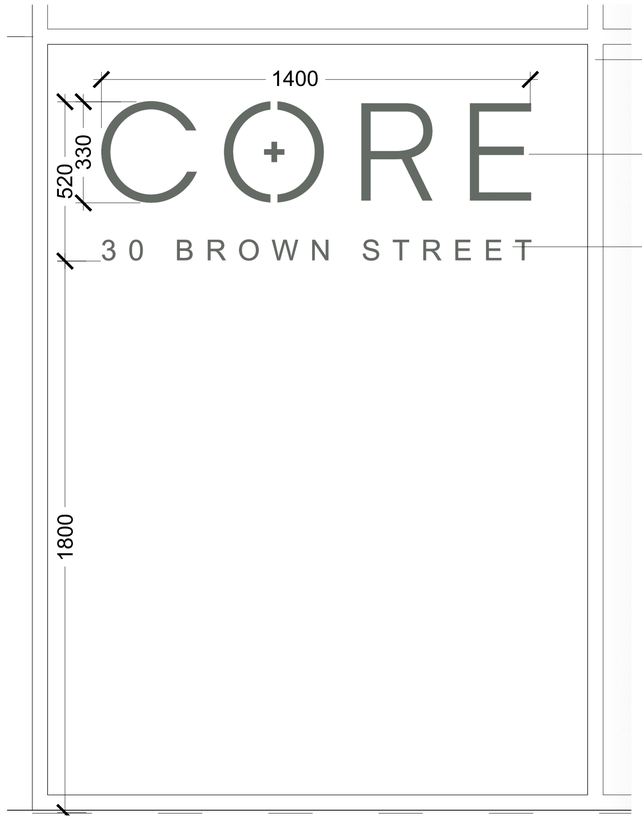

4 SIGNAGE ELEVATION
SCALE 1:10

Existing Curtain Walling Mullion

Mirror finish stainless steel sign
10mm thick
Adhesive fixed (no visible fixings)

Mirror finish stainless steel sign
2mm thick
Adhesive fixed (no visible fixings)

Ground level

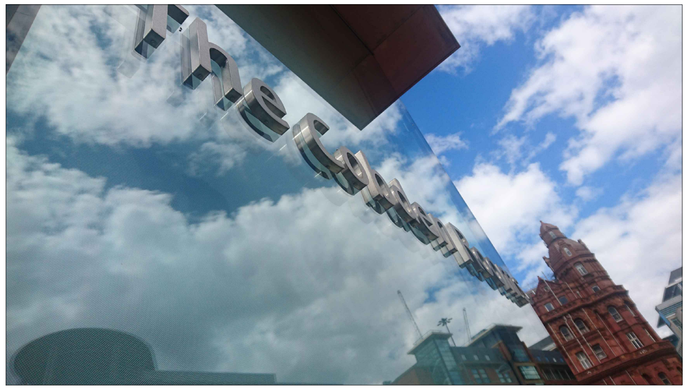



5 APPROXIMATE VISUAL IMPRESSION
-

The contractor is responsible for checking dimensions, tolerances and references. Any discrepancy to be verified with the Architect before proceeding with the works. Where an item is covered by drawings to different scales the larger scale drawing is to be worked to.

Do not scale drawing. Figured dimensions to be worked to in all cases.

CDM REGULATIONS 2015. All current drawings and specifications for the project must be read in conjunction with the Designer's Hazard and Environment Assessment Record

All intellectual property rights reserved.

Rev	Date	Description	Dwn	Ckd
-	25.09.18	First issue	DS	FS

30 BROWN STREET BBRE

BUILDING BRANDING SIGNAGE
MAIN ENTRANCE

AA5631 2060 **REV -**

ADVERTISMENT CONSENT

Drawn DS Checked FS Date 10.03.17 Scale @ A1 As indicated

PRP
prp-co.uk
Manchester
0161 242 8950