©
This drawing is Copyright and the property of Lancaster Maloney Limited and must not be reproduced in whole or in part without their written permission. Copyright is reserved. ©
This drawing must not be scaled. The Contractor is to report all dimensional discrepancies & errors to the Contract Administrator prior to commencing construction.
It is essential that this drawing is read in conjunction with the specification and all works identified included for.

NOTES

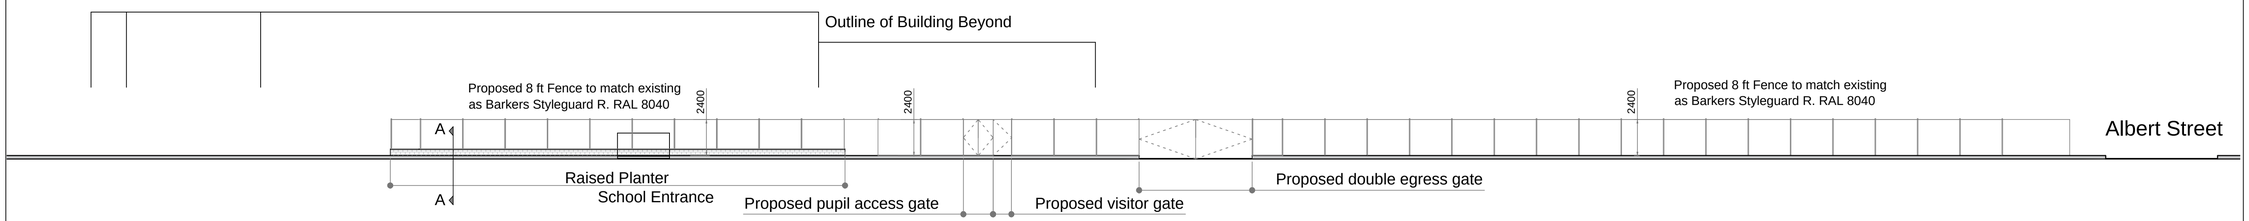

Elevation to Grey Mare Lane

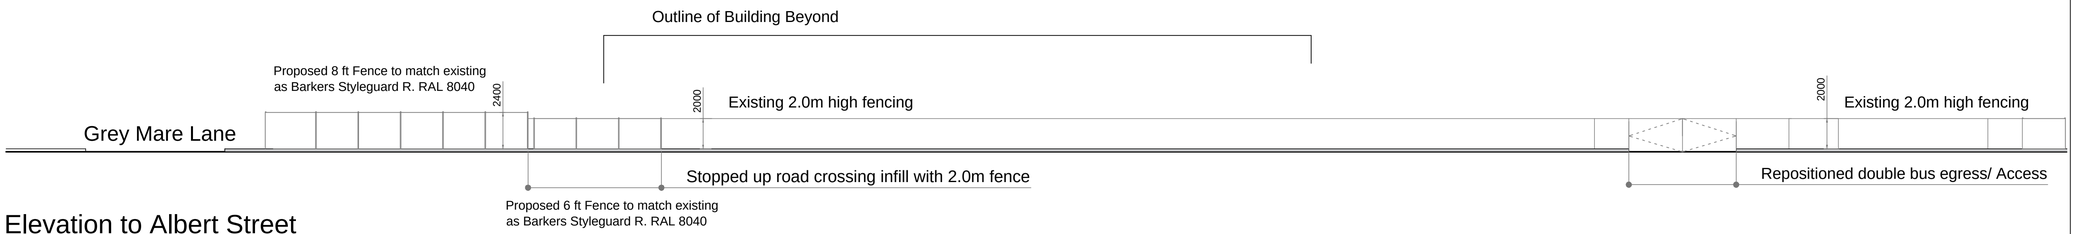

Elevation to Albert Street

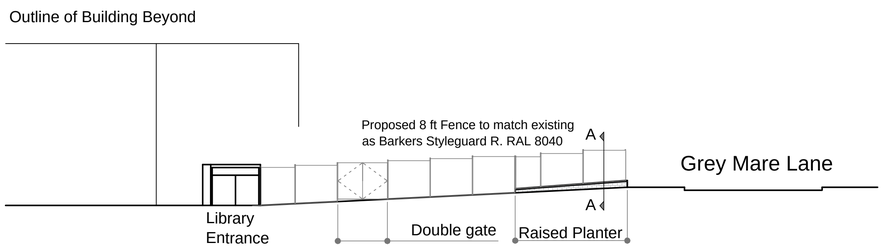

Return Elevation to Library

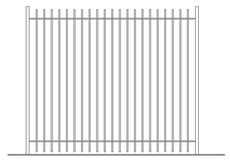

2.4m high Fence
Typical elevation 1:50

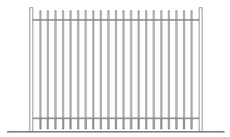

2.0m high Fence
Typical elevation 1:50

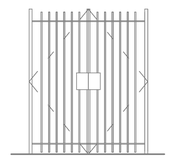

Double Gate
Typical elevation 1:50

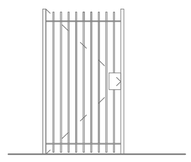

Single Gate
Typical elevation 1:50

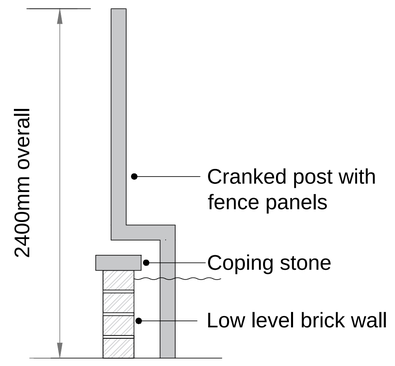

Section A - A @ 1:10

Rev	Date	Comments	By

STATUS
PLANNING

Client
The East Manchester Academy

Project Title
Safeguarding Fencing

Drawing Title
Street Elevations and
Fence Details

Scale	Drawn by	Date
1:250@A1	SRN	Aug 2018
job no.	Drawing no.	Revision no.
1803-75	PL-03	

lancastermaloney
Lancaster Maloney Limited Registered Office:
Equitas House Unit 6 Station View Rhino Court Stockport SK7 5ER
Registered in England No. 4846621
Tel: **0161 477 3500** Fax : **0161 477 3600**
E-mail: **enquiries@lancastermaloney.co.uk**www.**lancastermaloney**.co.uk