

NOTE:
ALL PLANTING SHOWN AS INDICATIVE. REFER TO LANDSCAPE ARCHITECT'S DRAWINGS AND SPECIFICATIONS FOR PLANTING EXTENTS AND SPECIES.

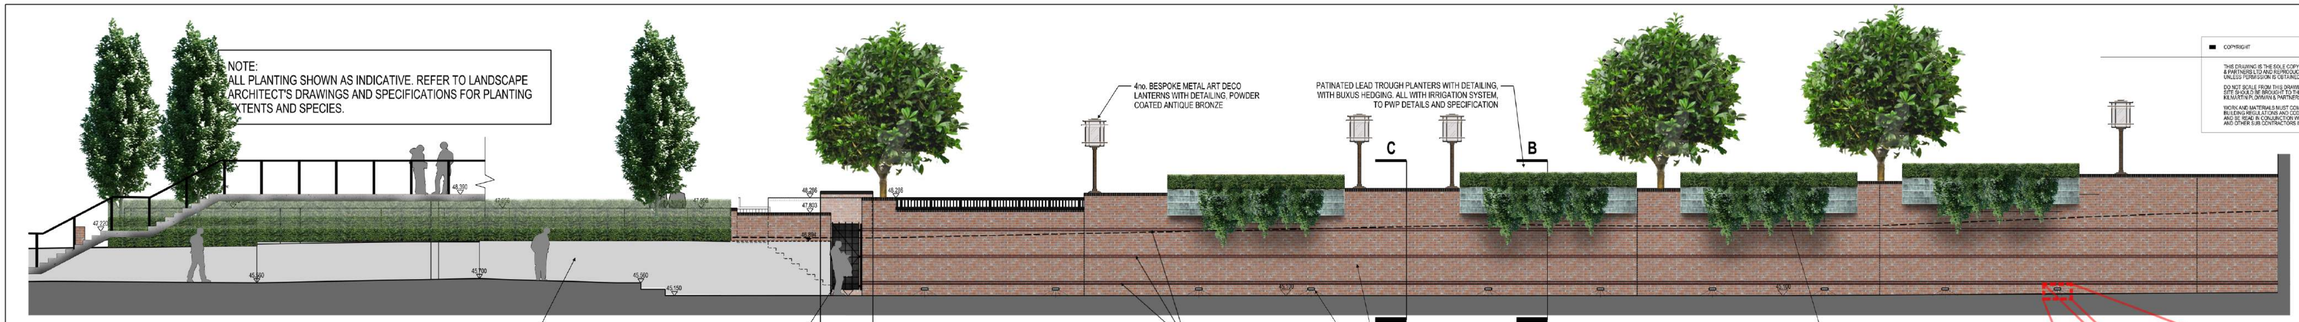

TOWPATH WALL ELEVATION (FROM CANAL SIDE), 1:100




Recessed wall light

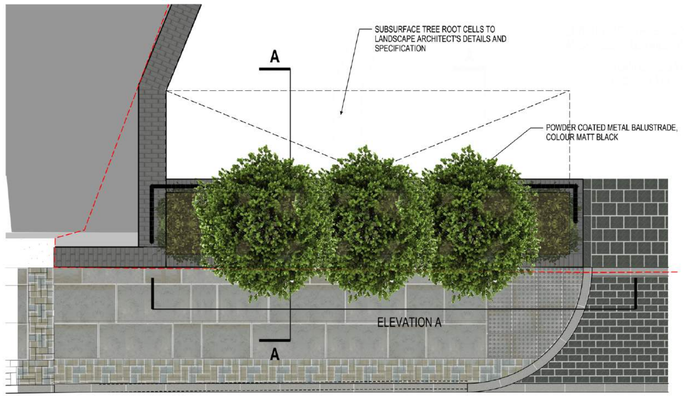




DUCIE STREET ENTRANCE PLAN

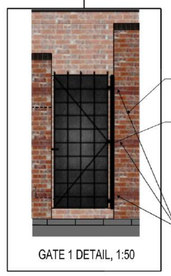

GATE 1 DETAIL, 1:50

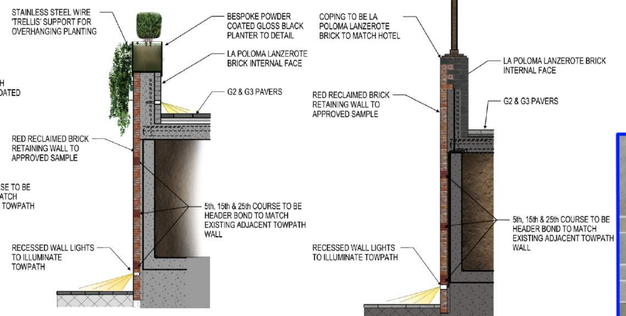

SECTION B-B, 1:50

SECTION C-C, 1:50




FIGURE 1




FIGURE 2



ELEVATION A (DUCIE STREET)

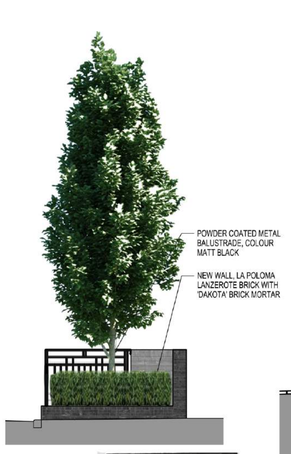

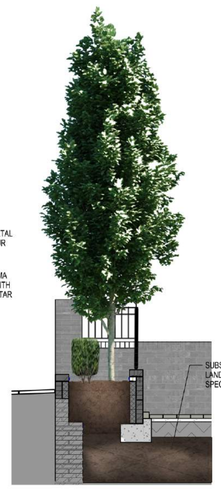

SECTION A-A

EXTERNAL MATERIALS SPECIFICATION

G1 - COURTYARD ENTRANCE APRON & CROSS OVER SETTS

BS7533 part 12 site category II
Pedestrian projects subjected to regular overrun by commercial vehicles
230x100mm granite setts. colour tritanial, black. Fine picked upper surface finish

G2 - MAIN COURTYARD SETTS

BS7533 part 12 site category IV
Pedestrian projects subjected to regular overrun by commercial vehicles
230x230, 250 & 300mm granite setts. Colours namaka & prospero mid/dark grey.
All flamed upper surface finish

G3 - PAVING BORDER TO HOTEL & MAIN ENTRANCE

BS7533 part 12 site category IV
450x200mm granite setts. Colour kreuzberg flamed, black.

G4 - COURTYARD DROP OFF AREA & ENTRANCE ZONE SETTS

BS7533 part 12 site category II
Pedestrian projects subjected to regular overrun by commercial vehicles
230x230mm granite setts. Colour kreuzberg, black. Flamed upper surface finish

G5 - PAVING BORDER TO DROP OFF AREA

BS7533 part 12 site category IV
450x200mm granite setts. Colour prospero flamed, dark/ mid grey.

G6 - MID GREY CHANNEL BLOCKS

BS7533 part 12 site category II
Pedestrian projects subjected to regular overrun by commercial vehicles
600x140mm granite channel. Colour prospero. Fine picked upper surface finish

G7 - MID GREY KERB BLOCKS

BS7533 part 12 site category II
Pedestrian projects subjected to regular overrun by commercial vehicles
600x140mm granite kerb. colour prospero. Fine picked upper surface finish

G8 - HOTEL ENTRANCE PAVING

BS7533 part 12 site category IV
450x200mm granite setts. Colour prospero flamed, mid/dark grey.

G9 - TERRACE / PATIO PAVING

BS7533 part 12 site category IV
600 x 600mm Pietra Bauge ceramic floor tiles. Colour antracite

SM1 - MAIN PAVEMENT FLAGSTONES

BS7533 part 12 site category IV
600 x random length x 50mm thick Scoutmoor flags.
Colour blue grey to brown wire sawn finish.

SM2 - MAIN PAVEMENT EDGE SETT BAND

BS7533 part 12 site category IV
200 x 100 x 100mm thick Scoutmoor setts.
Colour blue grey to brown wire sawn finish.

SM3 - LAY-BY TUMBLED SETTS

BS7533 part 12 site category II
Subject to regular overrun by commercial vehicles.
200 x 100 x 100mm thick Scoutmoor setts.
Colour blue grey to brown wire sawn finish.


SM4 - CROSS OVER PAVEMENT TO PUBLIC OPEN SPACE

BS7533 part 12 site category II
Subject to regular overrun by commercial vehicles
200 x 100 x 100mm thick Scoutmoor setts.
colour blue grey to brown wire sawn finish.



TOWPATH WALL DETAILS

DUCIE STREET DETAILS

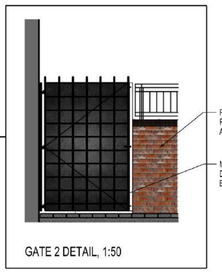

GATE 2 DETAIL, 1:50

DRAWING TO BE READ IN CONJUNCTION WITH PWP DESIGN'S DRAWINGS AND SPECIFICATION

REV	DRAWN	DATE	DESCRIPTION
A	JH	21.09.18	LANDSCAPING UPDATED. WALL DETAILING ADDED

KPP ARCHITECTS
KILMARTIN PLOWMAN & PARTNERS LIMITED
LODGE HOUSE 12 TOWN STREET
HORSFORTH LEEDS LS18 4RJ
T : 0113 239 0460 F : 0113 239 0475
E : architects@kpp-leeds.co.uk
W : www.kpp-leeds.co.uk

PROJECT: DAKOTA DELUXE
PICCADILLY BASIN, MANCHESTER

TITLE: PROPOSED EXTERNAL FINISHES

FILE STATUS	PLANNING	SCALE	1:200,50@ A1
	P:\PROJECTS\2019-02 200 SERIES	DATE	16.08.18
PROJECT	2019-02	DRAWING	245
		VERSION	A

COPYRIGHT
"THIS DRAWING IS THE SOLE COPYRIGHT OF KILMARTIN PLOWMAN & PARTNERS LTD AND REPRODUCTION IN ANY FORM IS FORBIDDEN UNLESS PERMISSION IS OBTAINED IN WRITING.
DO NOT SCALE FROM THIS DRAWING. ANY DISCREPANCIES ON SITE SHALL BE BROUGHT TO THE ATTENTION OF KILMARTIN PLOWMAN & PARTNERS LTD.
WORK AND SUBTRADES MUST COMPLY WITH THE CURRENT BUILDING REGULATIONS AND CODES OF PRACTICE AND TO READ IN CONJUNCTION WITH BUILDING SPECIFICATIONS AND OTHER SUB CONTRACTORS INFORMATION.