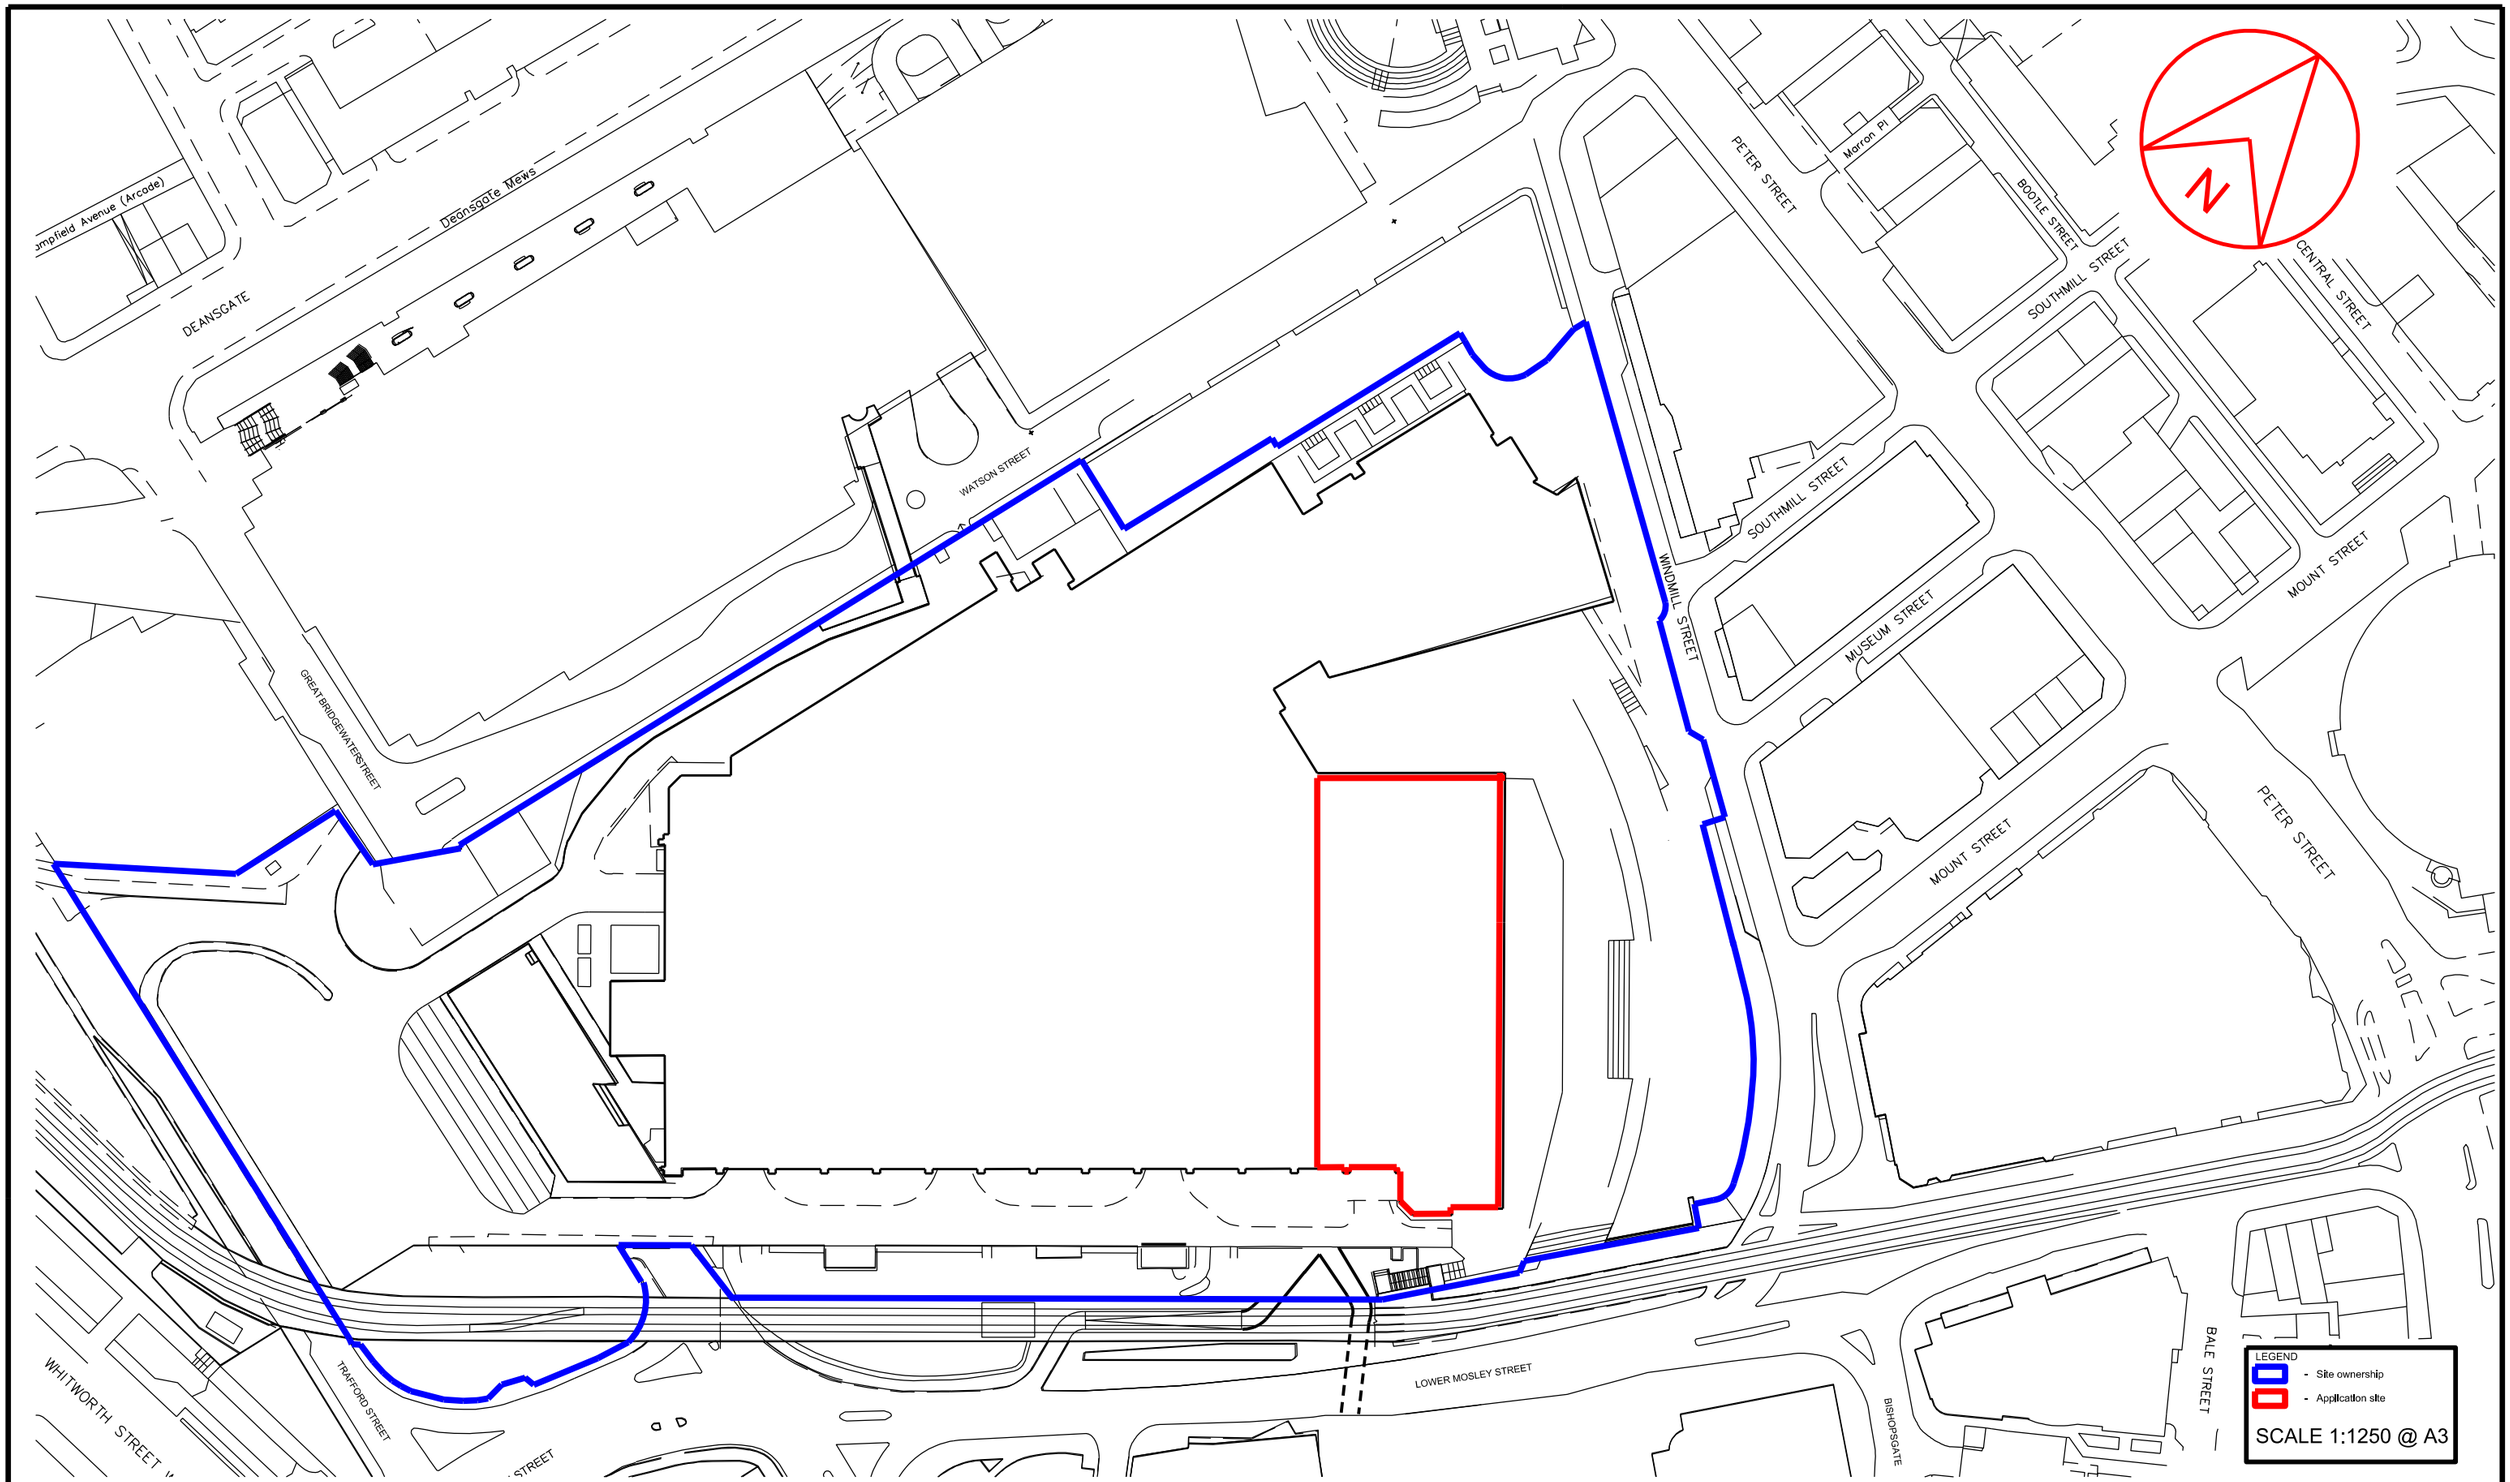

This scheme is subject to town planning and all other necessary consents.

Dimensions, area and levels where given are only approximate and subject to site survey. All dimensions are to be checked on site. Any discrepancies or variations are to be reported to the client before work commences. Figured dimensions only are to be taken from this drawing.

This drawing is to be read in conjunction with all relevent consultants' and/or specialists drawings/documents and any discrepancies or variations are to be notified to the client before the affected work commences.

Rev 01 may 2018 First issue
Rev 02 jun 2018 Ownership boundary amended

Client: Manchester Central
Job Title: Proposed lighting
Drawing Title: Site plan

Scale: 1:1250 @ A3
Date: may 2018
Drawn:
Job No: 100
Drwg No: 05
Rev: 02

Manchester Central