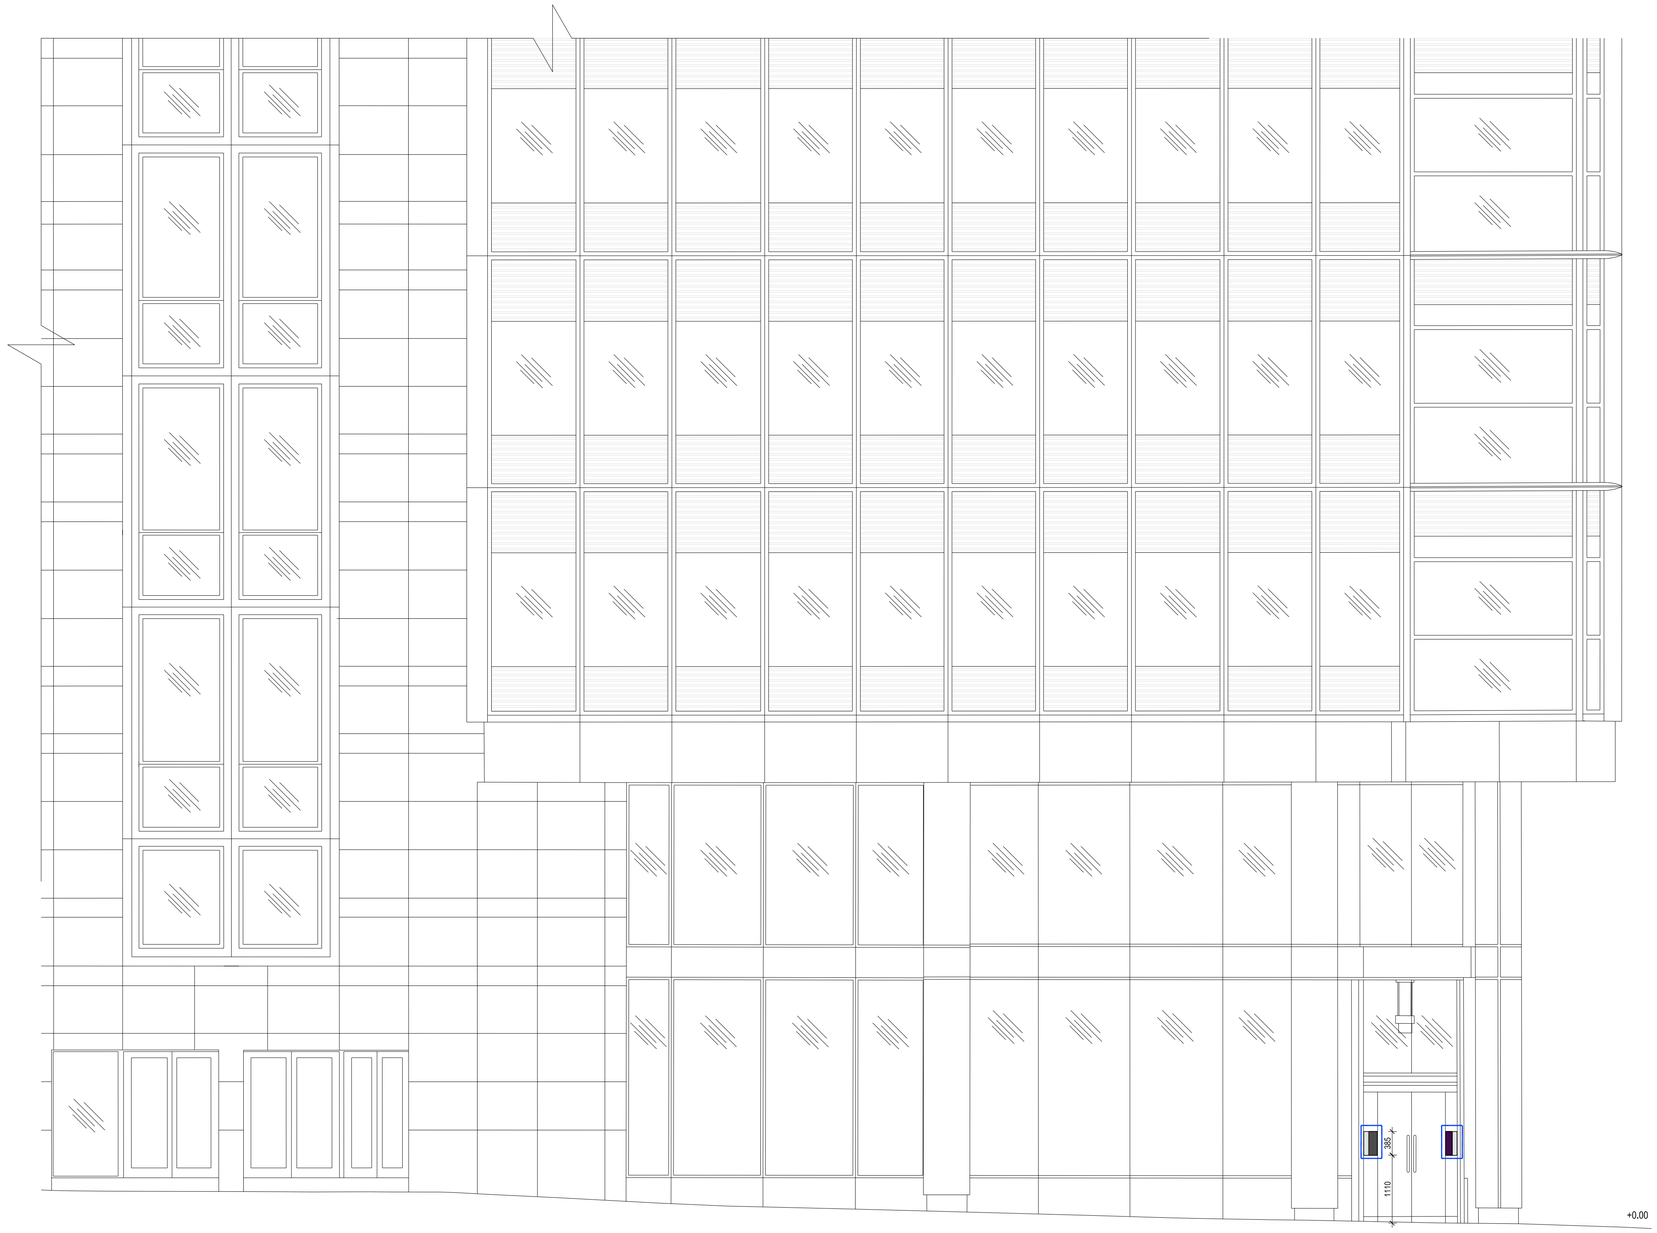

SCALE 1:50

PROPOSED NORTH ELEVATION ENLARGED

HARDMAN BOULEVARD

Group Property

Notes:

This drawing is the copyright and property of The Royal Bank of Scotland plc.
It must not be copied or published without written consent.

Do not scale from this drawing.

KEY & SPECIFICATION

PROPOSED INTERCOM
Refer to attached AIPHONE spec for details

rev	description	date
A	Updated Intercom	07.09.18
-	Issued for planning	15.08.18

RBS
The Royal Bank of Scotland Group

project
HARDMAN BOULEVARD
EXTERNAL ALTERATIONS
MANCHESTER

title
NORTH
PROPOSED ELEVATION
ENLARGED

scale		
1:50 @ A1		
drn: LOM	chk	app
date: AUG 2018	date	date

consultants' drawing number: 1701-HB-31-EL-04-01

brand

rbs drawing number: HARDMAN BOULEVARD 01

rev.: A