NOTES

ALL DIMENSIONS ARE TO BE CHECKED ON SITE

ANY DISCREPANCIES ARE TO BE REPORTED TO THE ARCHITECT BEFORE ANY WORK COMMENCES

THIS DRAWING SHALL NOT BE SCALED TO ASCERTAIN ANY DIMENSIONS WORK TO FIGURED DIMS ONLY

THIS DRAWING SHALL NOT BE REPRODUCED WITHOUT EXPRESS WRITTEN PERMISSION FROM THE CREATOR.

READ IN CONJUNCTION WITH ALL RELEVANT DETAILS, SPECIFICATIONS, CONSULTANTS , SPECIALISTS AND SUBCONTRACTORS DRAWINGS / SPECIFICATIONS

ALL ARTWORK AND GRAPHICS TO BE APPROVED BY CLIENT PRIOR TO FABRICATION

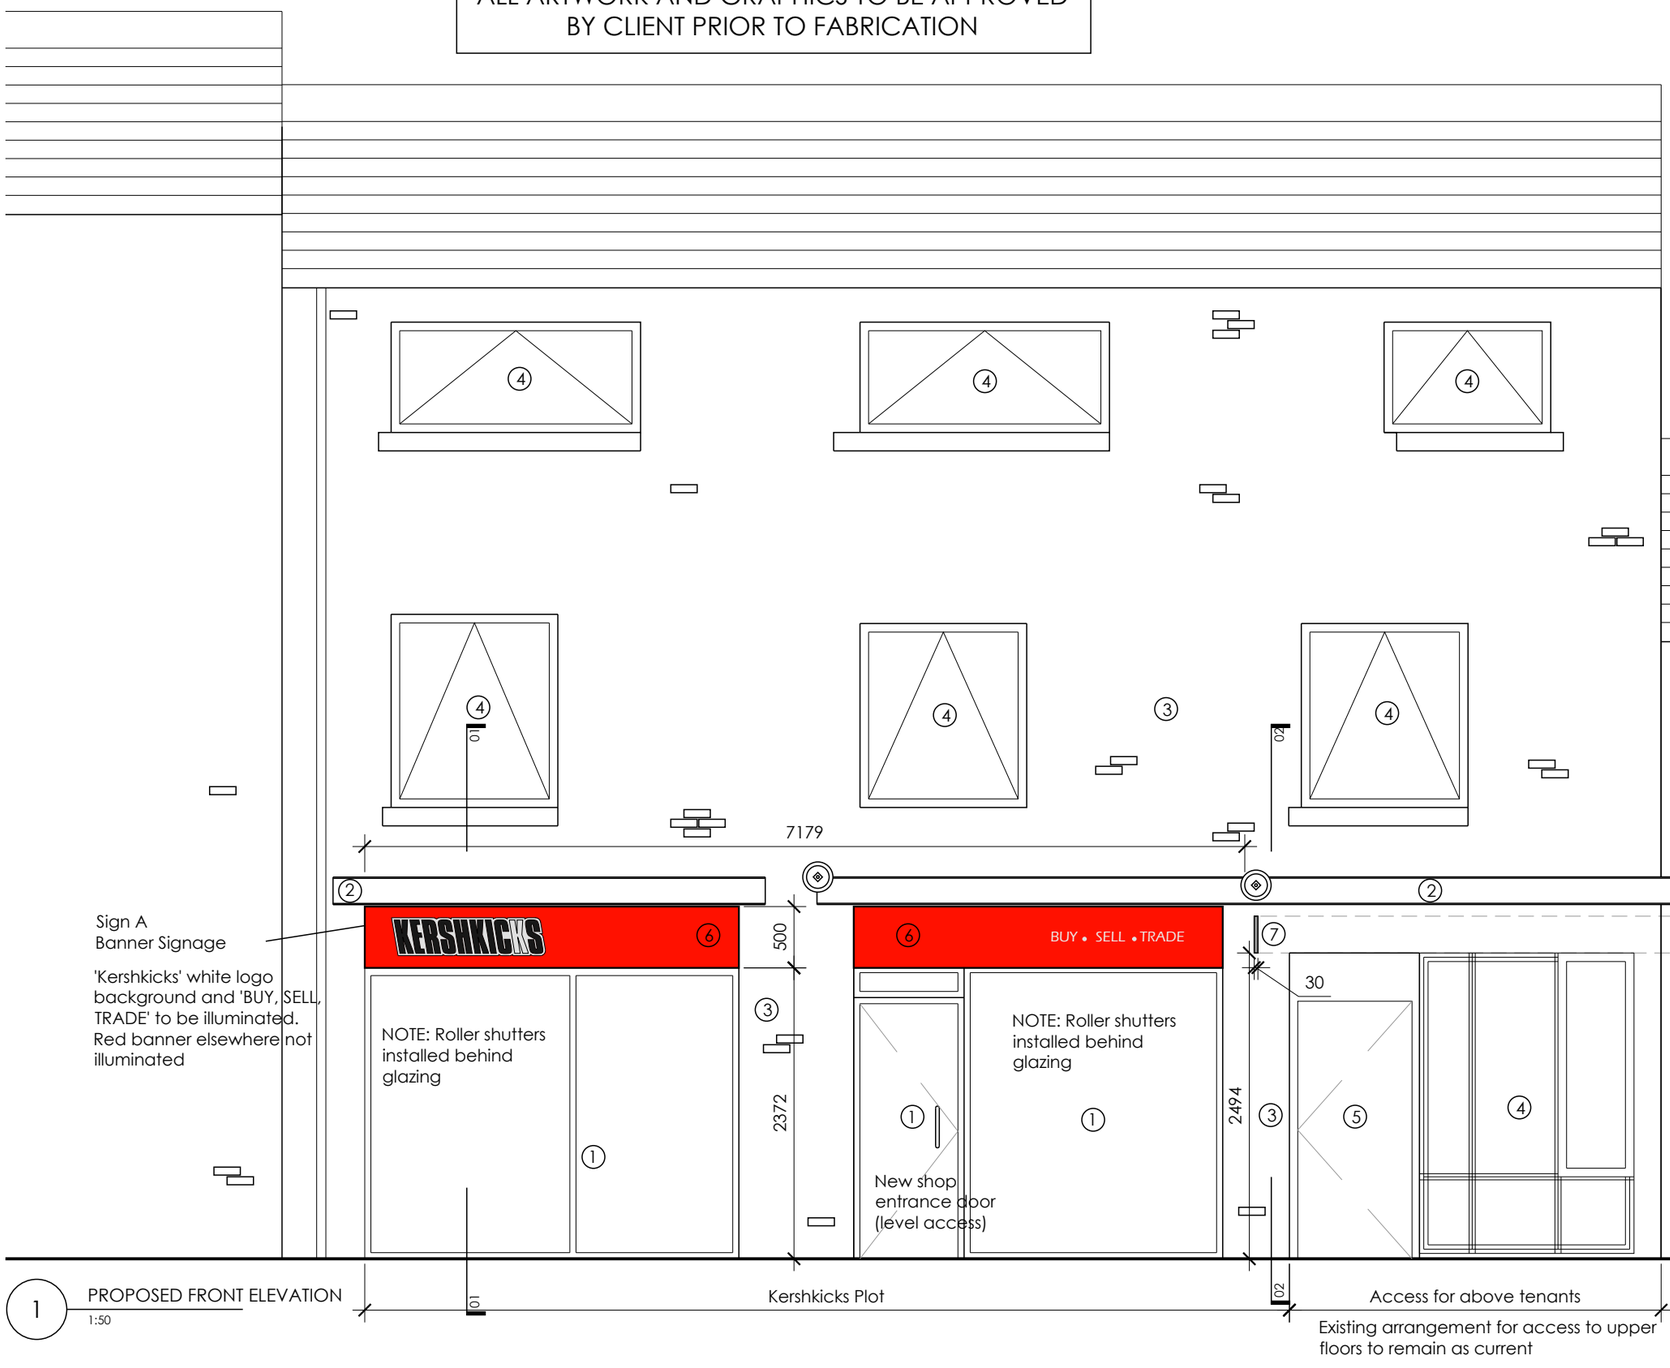

KEY

1. New Timber glazed shopfront window & door
2. Existing Steel beam
3. Brickwork
4. Existing window
5. Existing timber door
6. Banner signage
7. Bus-stop signage

1 PROPOSED FRONT ELEVATION
1:50

P4	21.08.18	SIGNAGE REVISED
P3	02.07.18	SIGN B REVISED
P2	23.05.18	ISSUED FOR TENDER
P1	02.05.18	ISSUED FOR REVIEW

STATUS TENDER

unit3
unit3 design studio, 22a Jordan Street, Liverpool L1 0BP
w: www.unit3-designstudio.com t: 07886 348 490

Client: Mr Samuel Kersh

Project: 181009 KershKicks

Location: 36/40 Edge Street
Manchester
M4 1HN

Dwg No: AE-20-001

Dwg Name: Shopfront Elevation

Revision: P4

Scale: 1:50 @ A3

Date: May 2018

Drawn: AW Checked: MS