

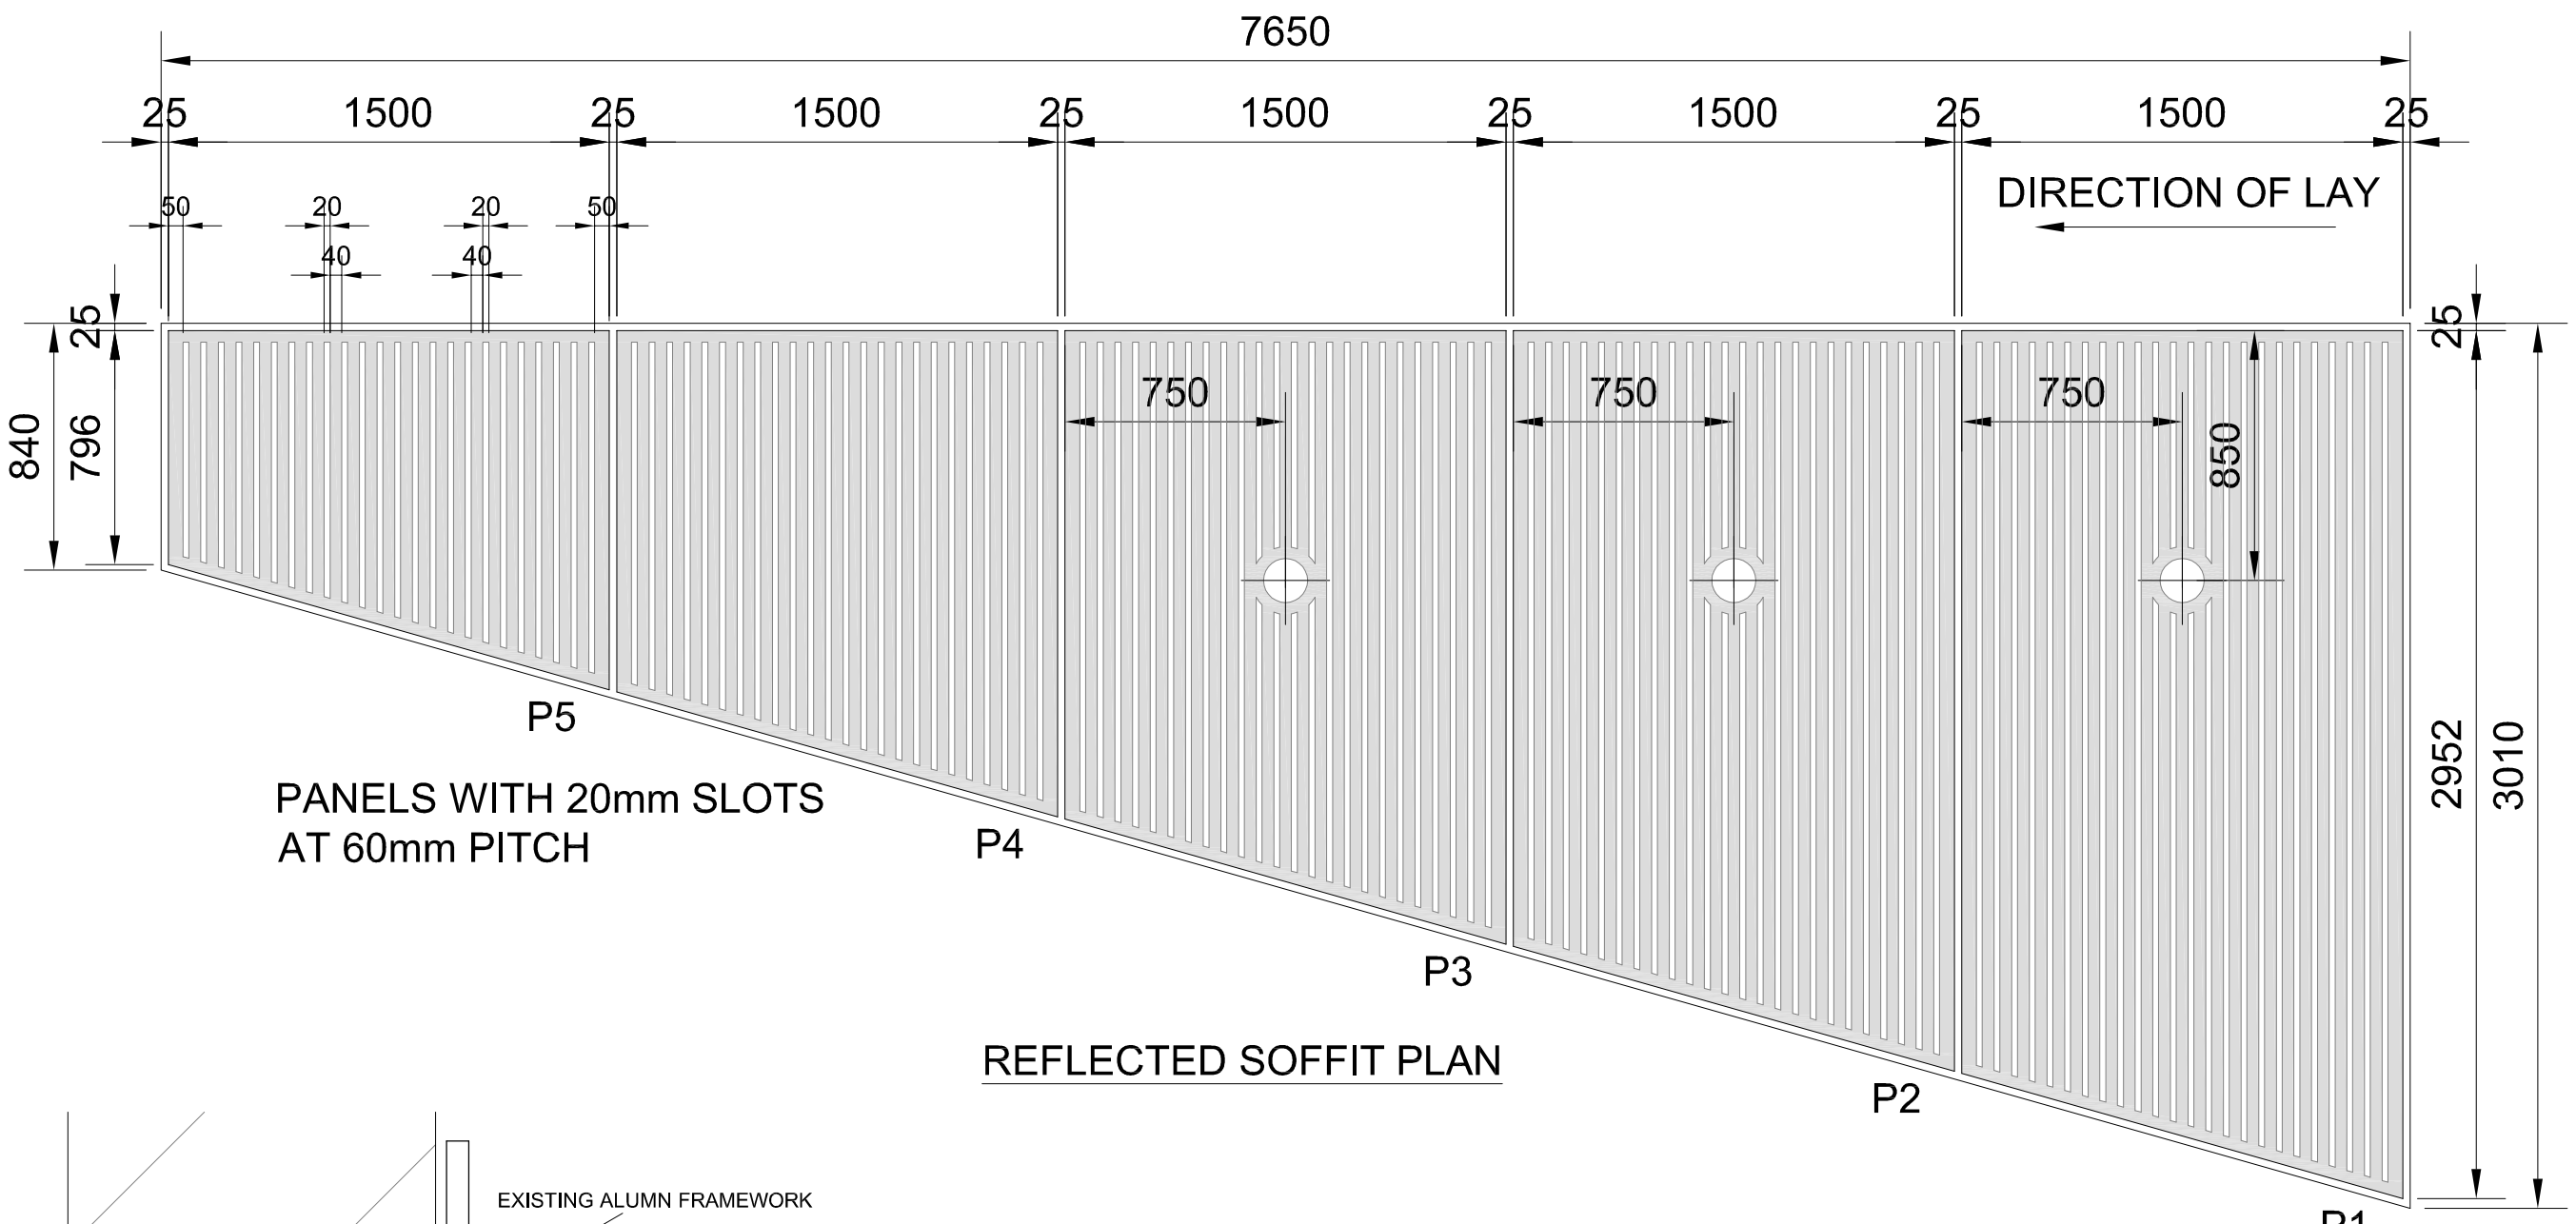


REFLECTED SOFFIT PLAN

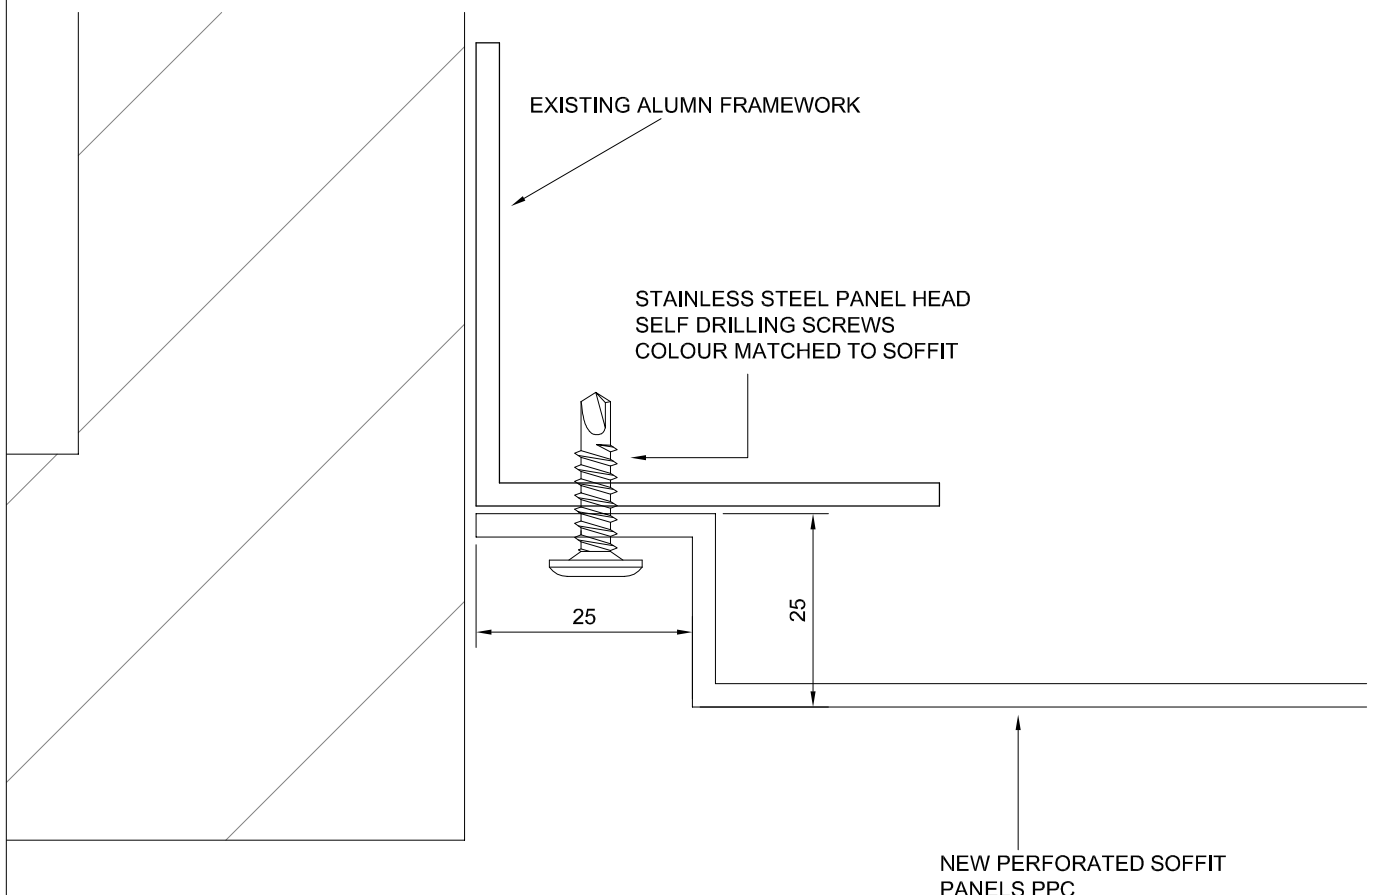

SOFFIT PANEL EDGE DETAIL

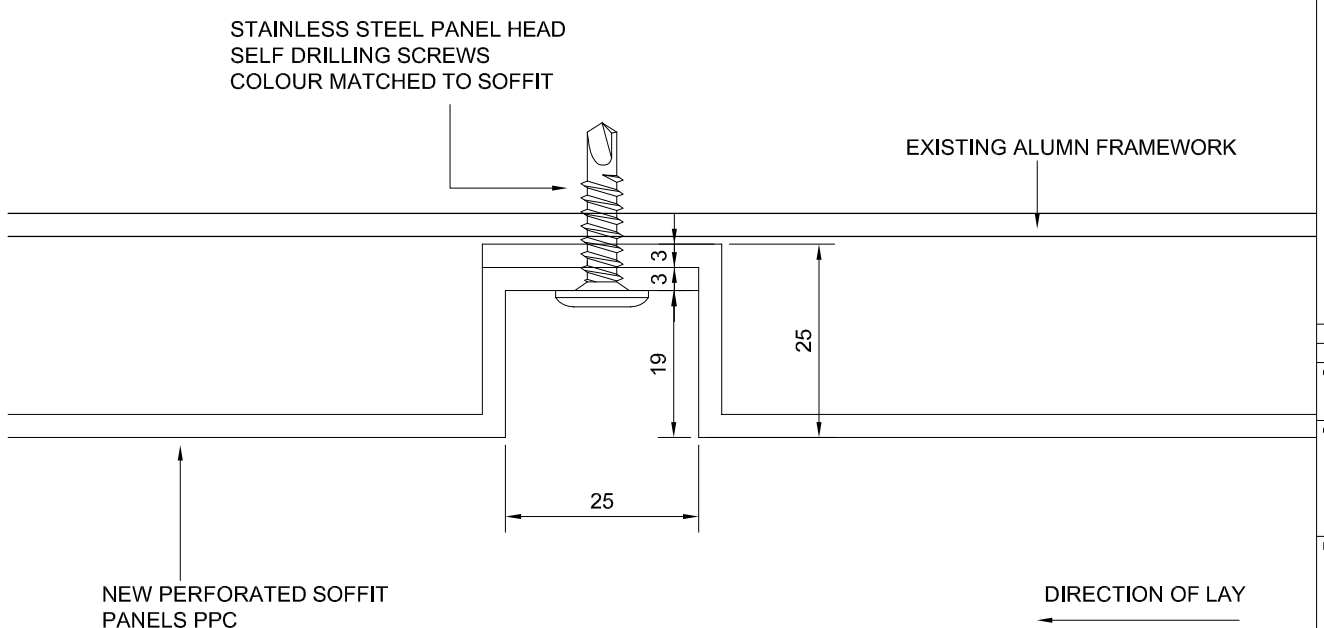

SOFFIT PANEL JOINT DETAIL

NOTES.

1. THIS DRAWING IS COPYRIGHT AND IS SENT TO YOU IN CONFIDENCE.IT MUST NOT BE COPIED,USED OR DISCLOSED IN WHOLE OR IN PART,TO THIRD PARTIES WITHOUT OUR WRITTEN PERMISSION. IT REMAINS THE PROPERTY OF FK CONSTRUCTION LIMITED AND MUST BE RETURNED ON REQUEST.

APPROVAL STATUS

- ☐ STATUS A — APPROVED
- ☐ STATUS B — APPROVED SUBJECT TO INCORPORATION OF COMMENTS
- ☐ STATUS C — REJECTED REVISE AND RE-SUBMIT

SIGNED ..... DATE .....

ISSUED FOR COMMENT

REV	DETAILS	DATE
P2	SLOTS TURNED 90°	26/06/18
P1	ISSUED FOR COMMENT	25/06/18

KEENAN HOUSE
22-26 STOCKPORT ROAD
ALTRINCHAM
WA15 8EX
OFFICE TEL. 0161 224 7227
DIRECT DIAL 0161 926 1376
E-MAIL : Joe.Brimm@fkgroup.co.uk
www.fkgroup.co.uk

DRAWN BY	CHKD BY	DATE	SCALE
TC	MS	25/06/18	1:25 @ A3

CLIENT

CONTRACT

ONE ST PETERS SQUARE
MANCHESTER

DRAWING TITLE

REFLECTED SOFFIT PLAN

DRAWING No. M???-FK-??-??-DR-XX-001-P02

BC Document No. M???-FK-??-??-DR-XX-001-P02