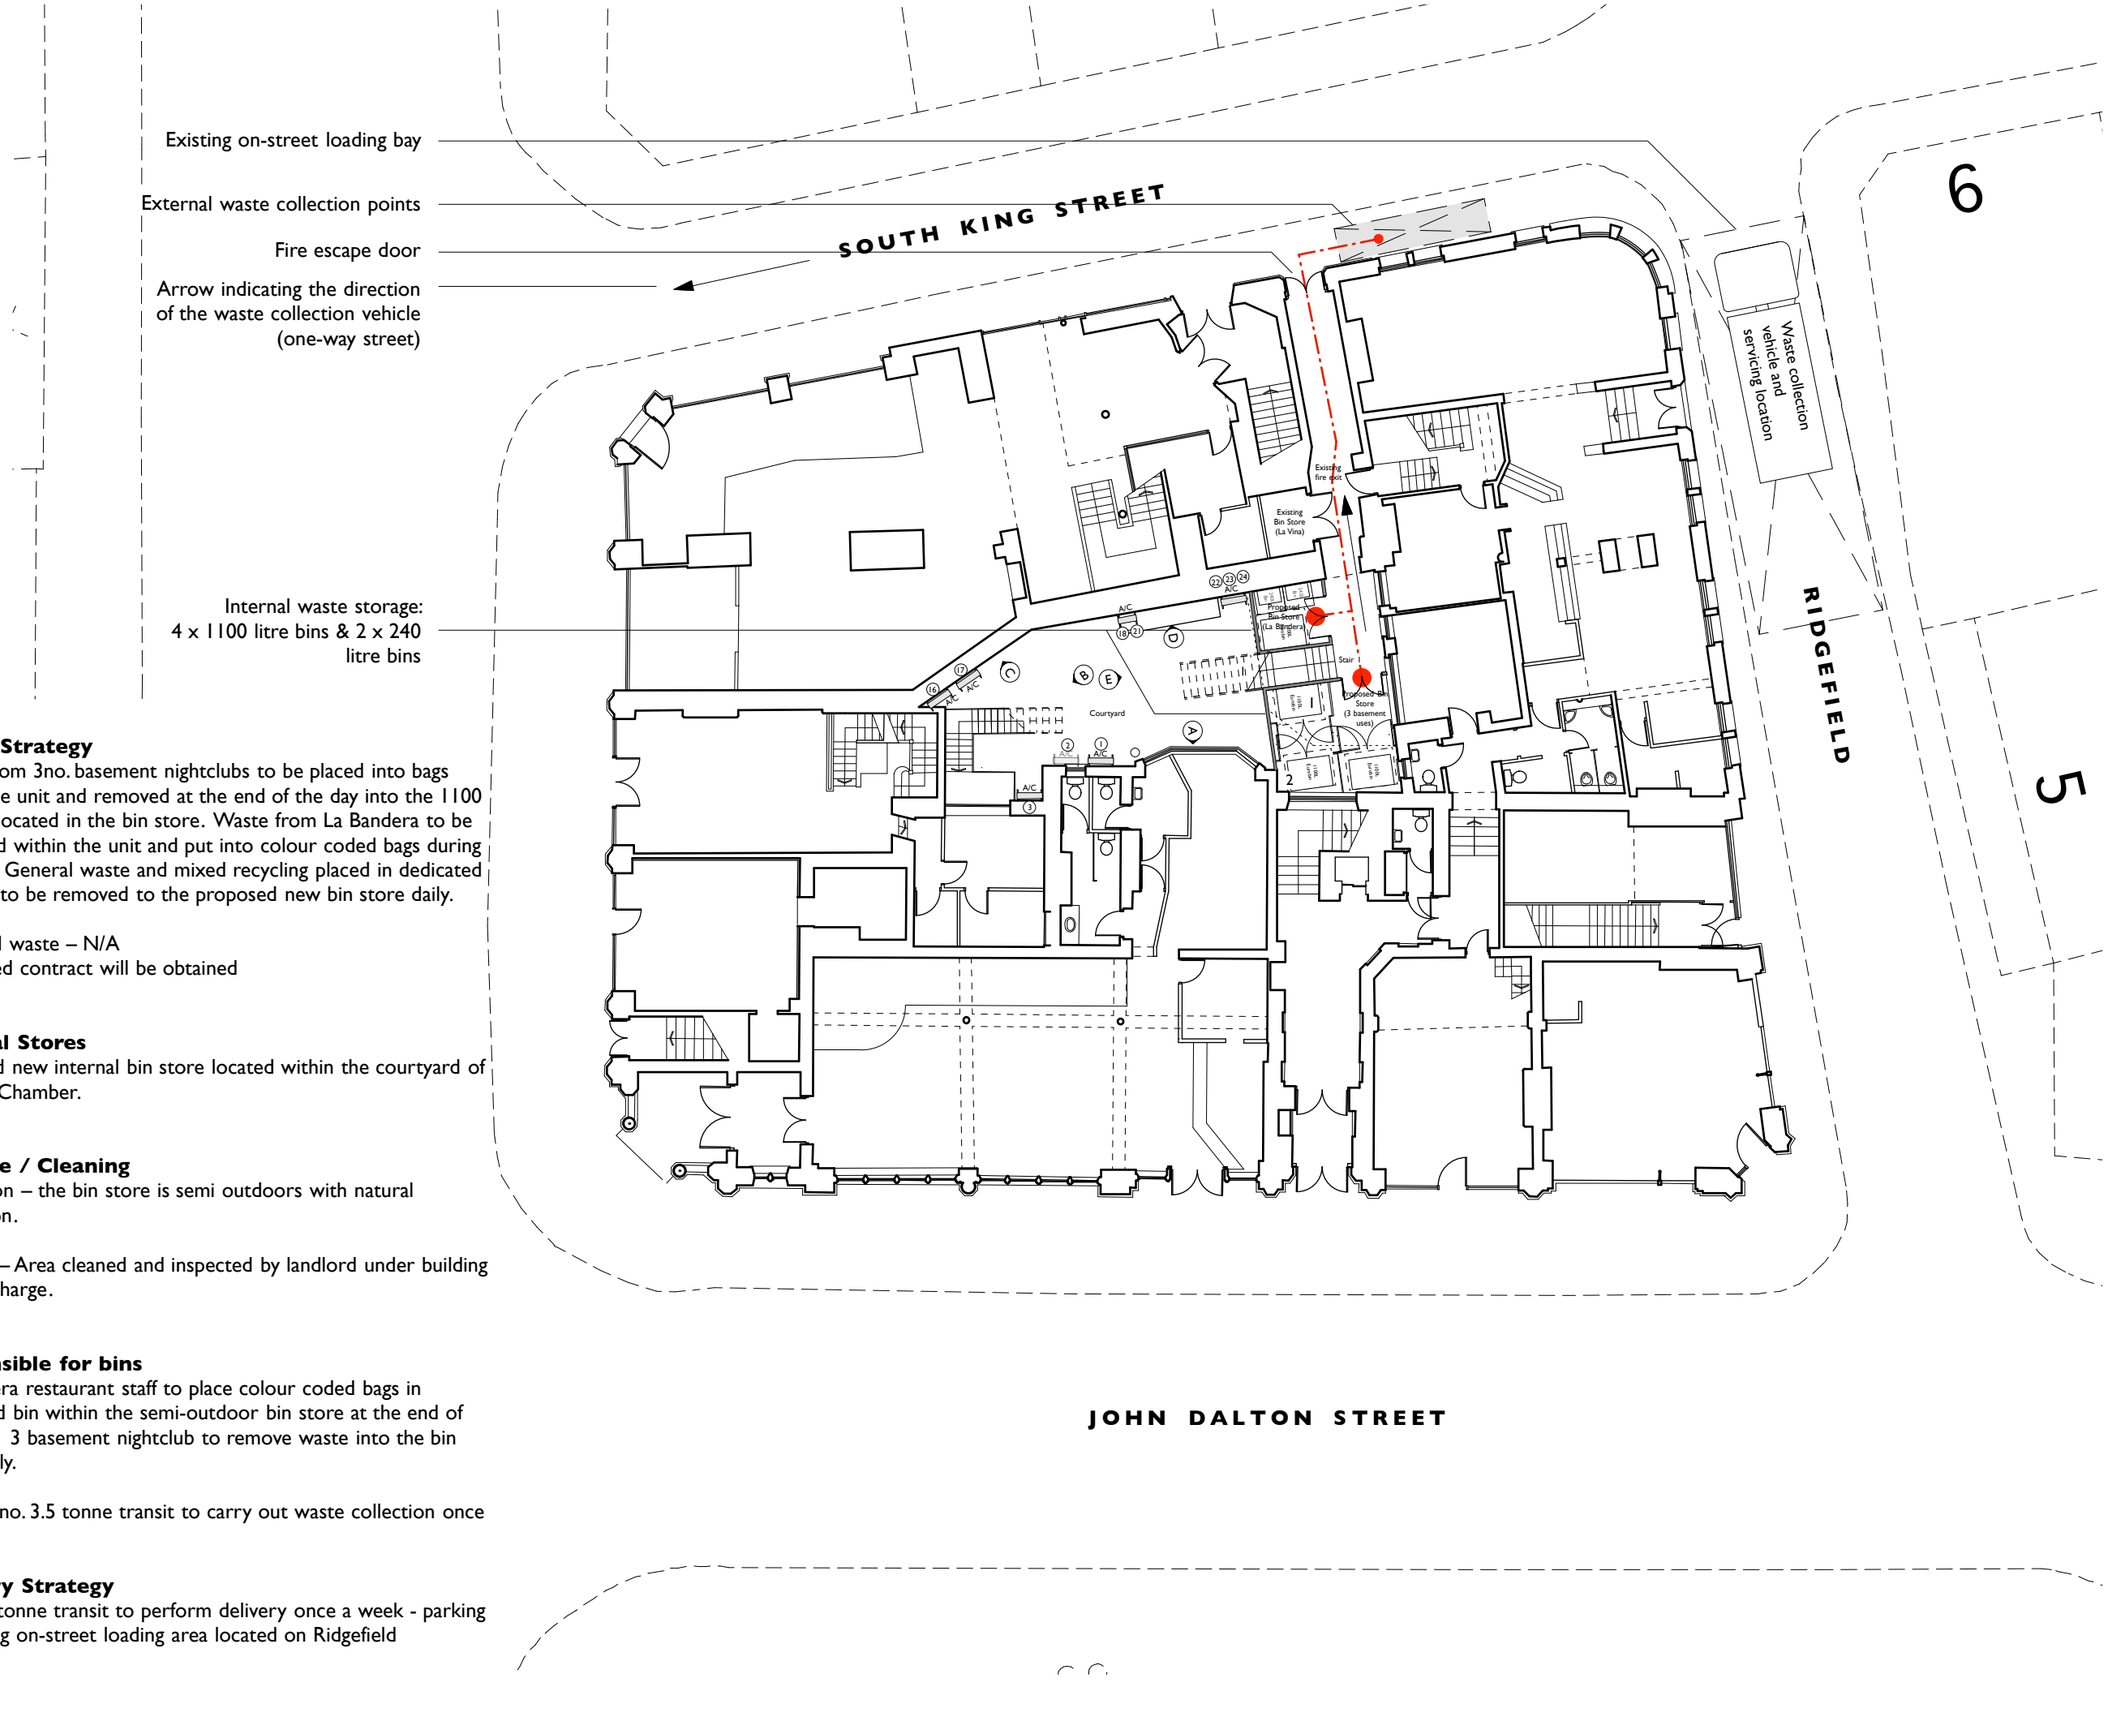


Waste Strategy

Waste from 3no. basement nightclubs to be placed into bags within the unit and removed at the end of the day into the 1100 litre bin located in the bin store. Waste from La Bandera to be separated within the unit and put into colour coded bags during each day. General waste and mixed recycling placed in dedicated bins and to be removed to the proposed new bin store daily.

Industrial waste – N/A
A licenced contract will be obtained

Internal Stores

Proposed new internal bin store located within the courtyard of Queens Chamber.

Hygiene / Cleaning

Ventilation – the bin store is semi outdoors with natural ventilation.

Hygiene – Area cleaned and inspected by landlord under building service charge.

Responsible for bins

La Bandera restaurant staff to place colour coded bags in dedicated bin within the semi-outdoor bin store at the end of each day. 3 basement nightclub to remove waste into the bin store daily.

NOTE: 1no. 3.5 tonne transit to carry out waste collection once a week

Delivery Strategy

1no. 3.5 tonne transit to perform delivery once a week - parking in existing on-street loading area located on Ridgefield

COPYRIGHT OF ATELIER MB LTD
DO NOT SCALE FROM THIS DRAWING
DIMENSIONS TO BE CHECKED ON SITE

Key

- A — Elevation reference marker
- AA — Section reference marker
- Proposed

Rev	Note	DRN	CHK

Queens Chambers Lightwell

Servicing Strategy
Proposed

scheme	1656
drwg no.	**P(1901)**
rev	-
scale	1:200@A3
date first drawn	Jun 18
drawn	RD

SK sketch P proposed T tender C construction AB asbuilt

www.ateliermb.co.uk
t 0161 236 0051
e architect@ateliermb.co.uk

Atelier MB
Urban Architects