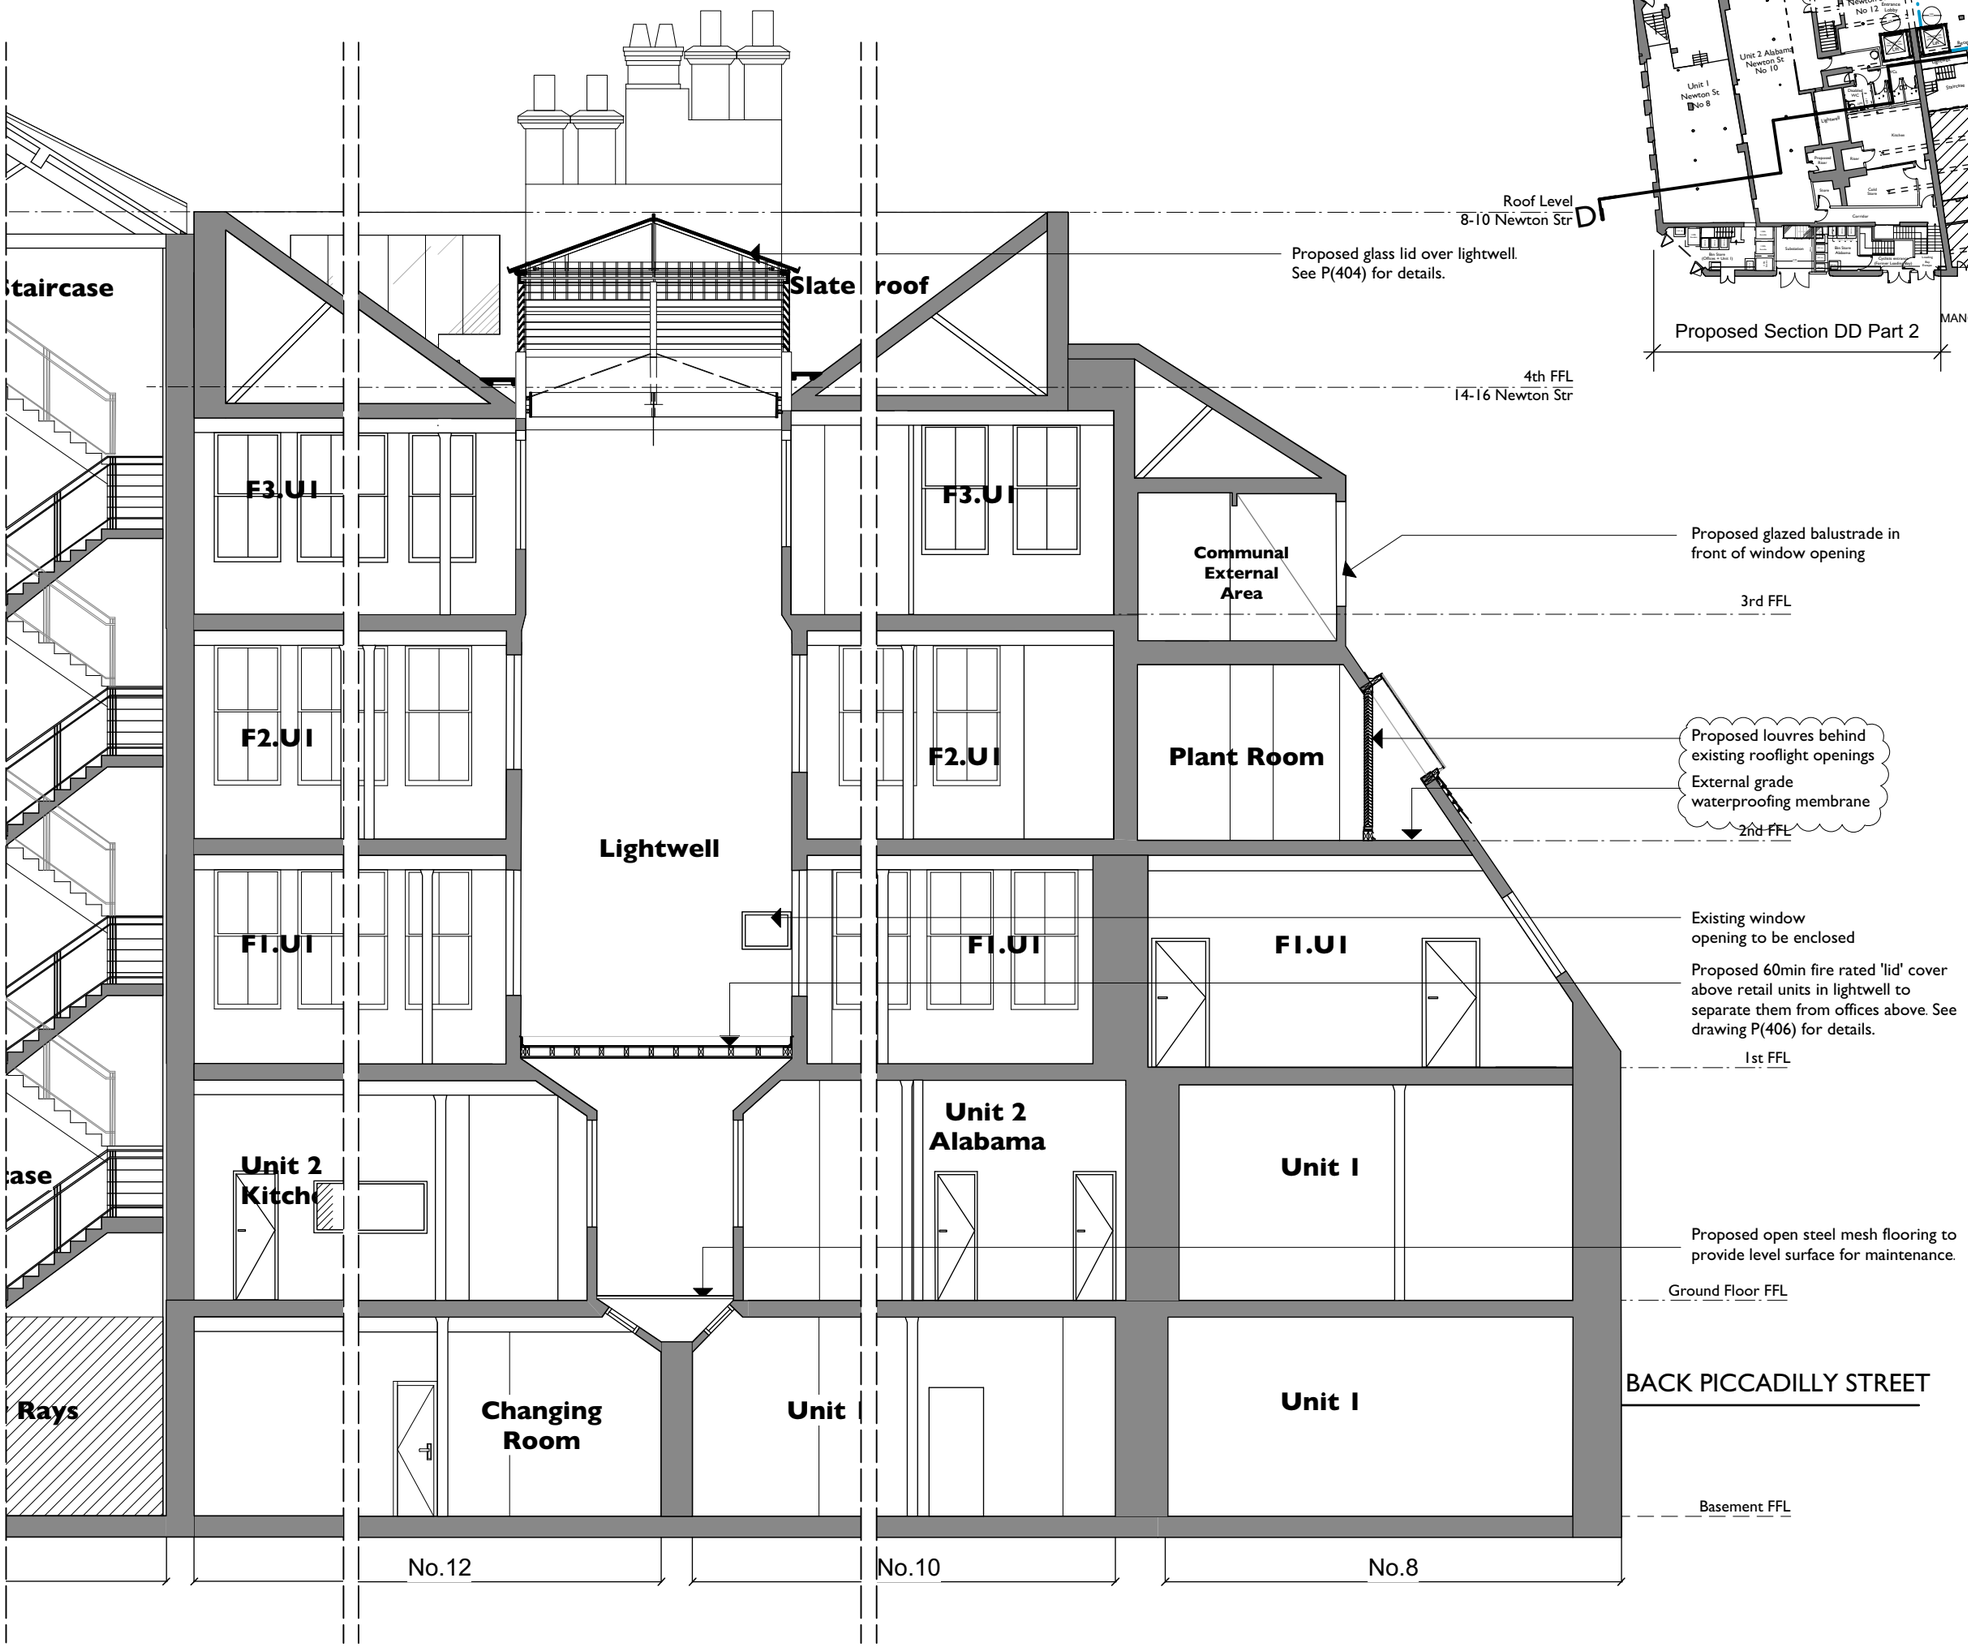
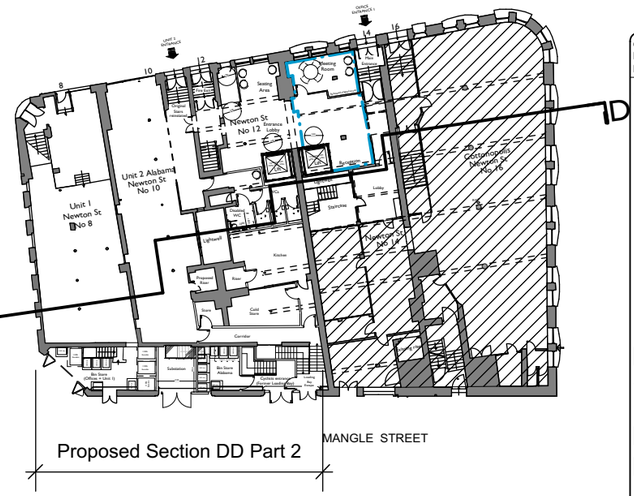



D
D
Unit 1
Newton St
No 8
Unit 2 Alabama
Newton St
No 10
Newton St
No 12
Seating Area
Kitchen
Proposed Plant Room
Cold Store
Corridor
Toilet
Toilet
Toilet