© Copyright: All rights reserved. This drawing must not be reproduced without permission.
Do not scale from this drawing. All dimensions are in millimetres unless otherwise stated.
Any discrepancies should be reported to the Architect.

EXISTING HALLWAY SECTION
DETAIL A-A 1:10 scale

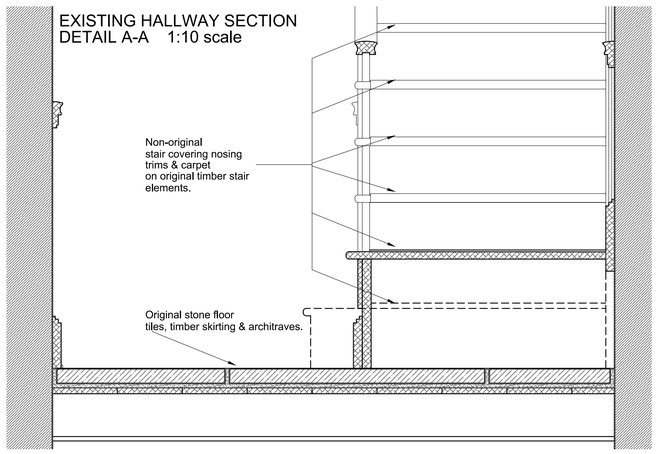

PROPOSED HALLWAY SECTION
DETAIL A-A 1:10 scale

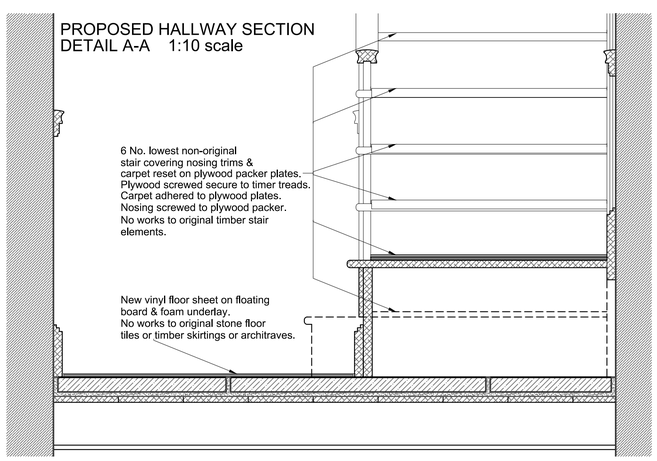

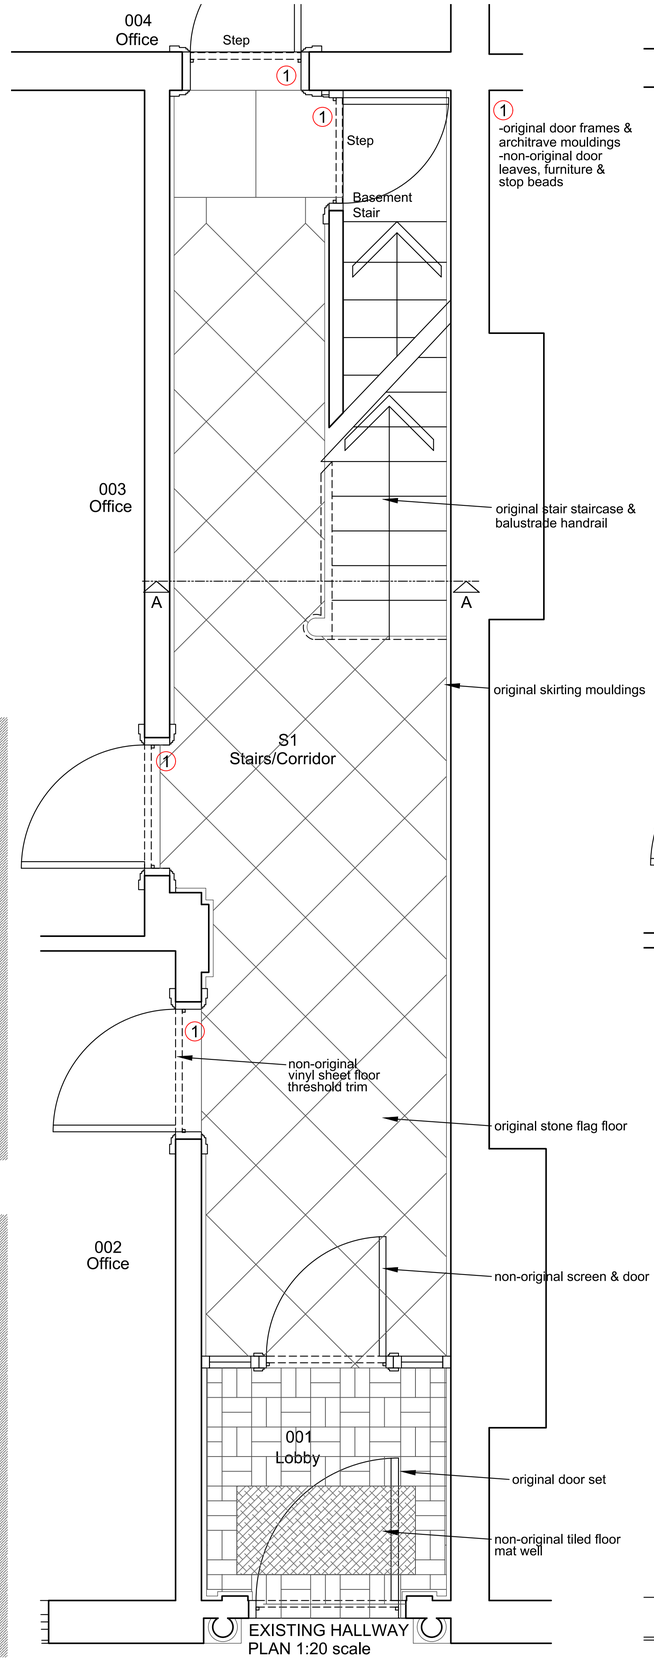

EXISTING HALLWAY
PLAN 1:20 scale

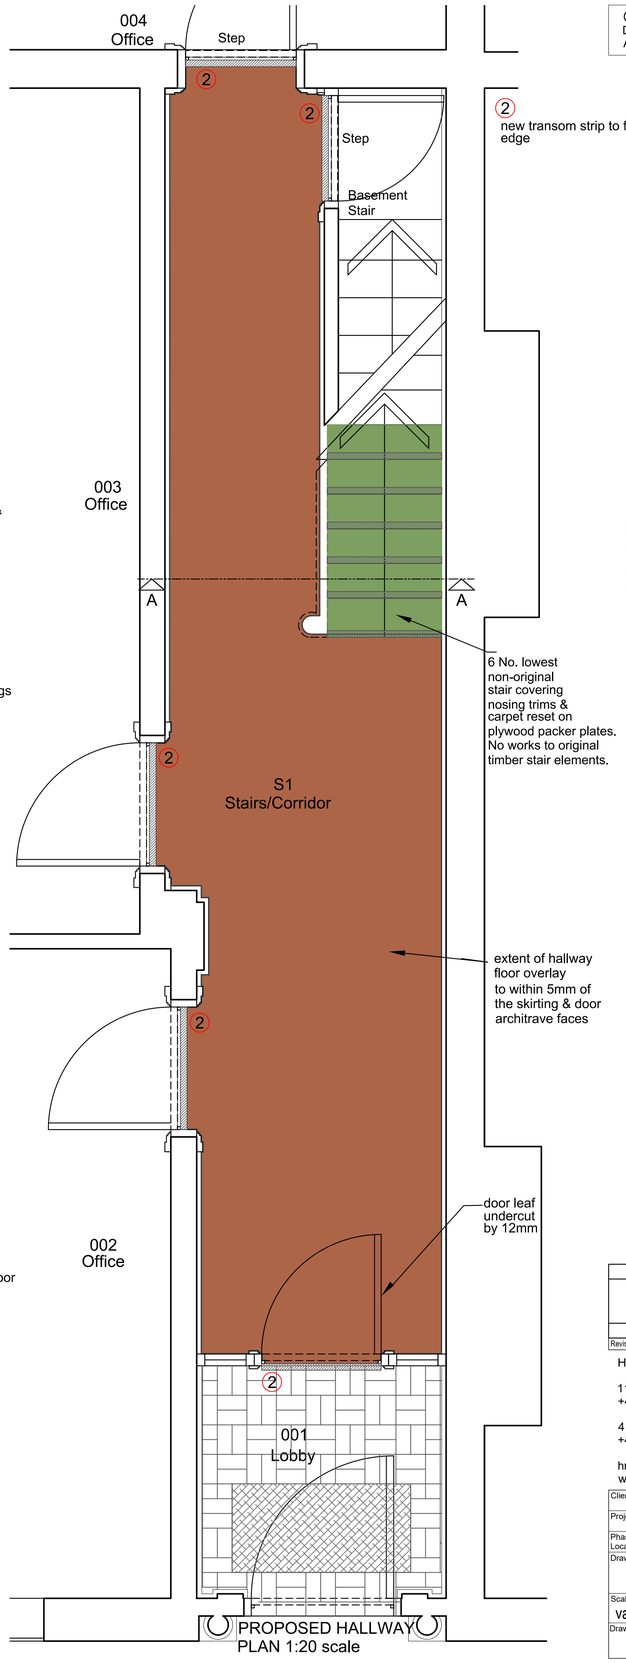

PROPOSED HALLWAY
PLAN 1:20 scale

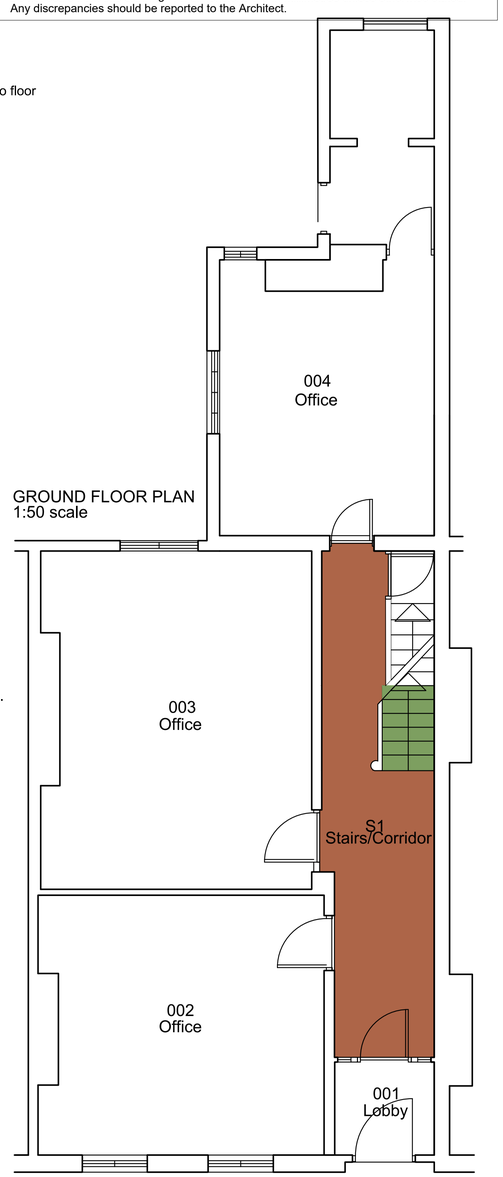

GROUND FLOOR PLAN
1:50 scale

Revision	Description	Date	Drawn	Checked
-	Issued fro Listed Building Consent.	08.06.18	SB	PC
	PLANNING			

Halliday Meecham Architects Limited

111 Piccadilly Manchester M1 2HY
+44 (0)161 661 5566

4 Devonshire Street London W1W 5DT
+44 (0)203 440 5175

hma@hallidaymeecham.com
www.hallidaymeecham.com

HALLIDAY MEECHAM ARCHITECTS

Client:	The University of Manchester
Project:	Waterloo Place 178 Oxford Road
Phase/ Location:	Ground Floor Hallway Floor Covering
Drawing:	Plans & Section Details

Scale @ A1	Scale @ A3	Date:	Drawn:	Checked:	Job No.	Drawing No.
varies	varies	08.06.18	SB	PC	5116	00201

Drawing Ref.	Revision
####	-