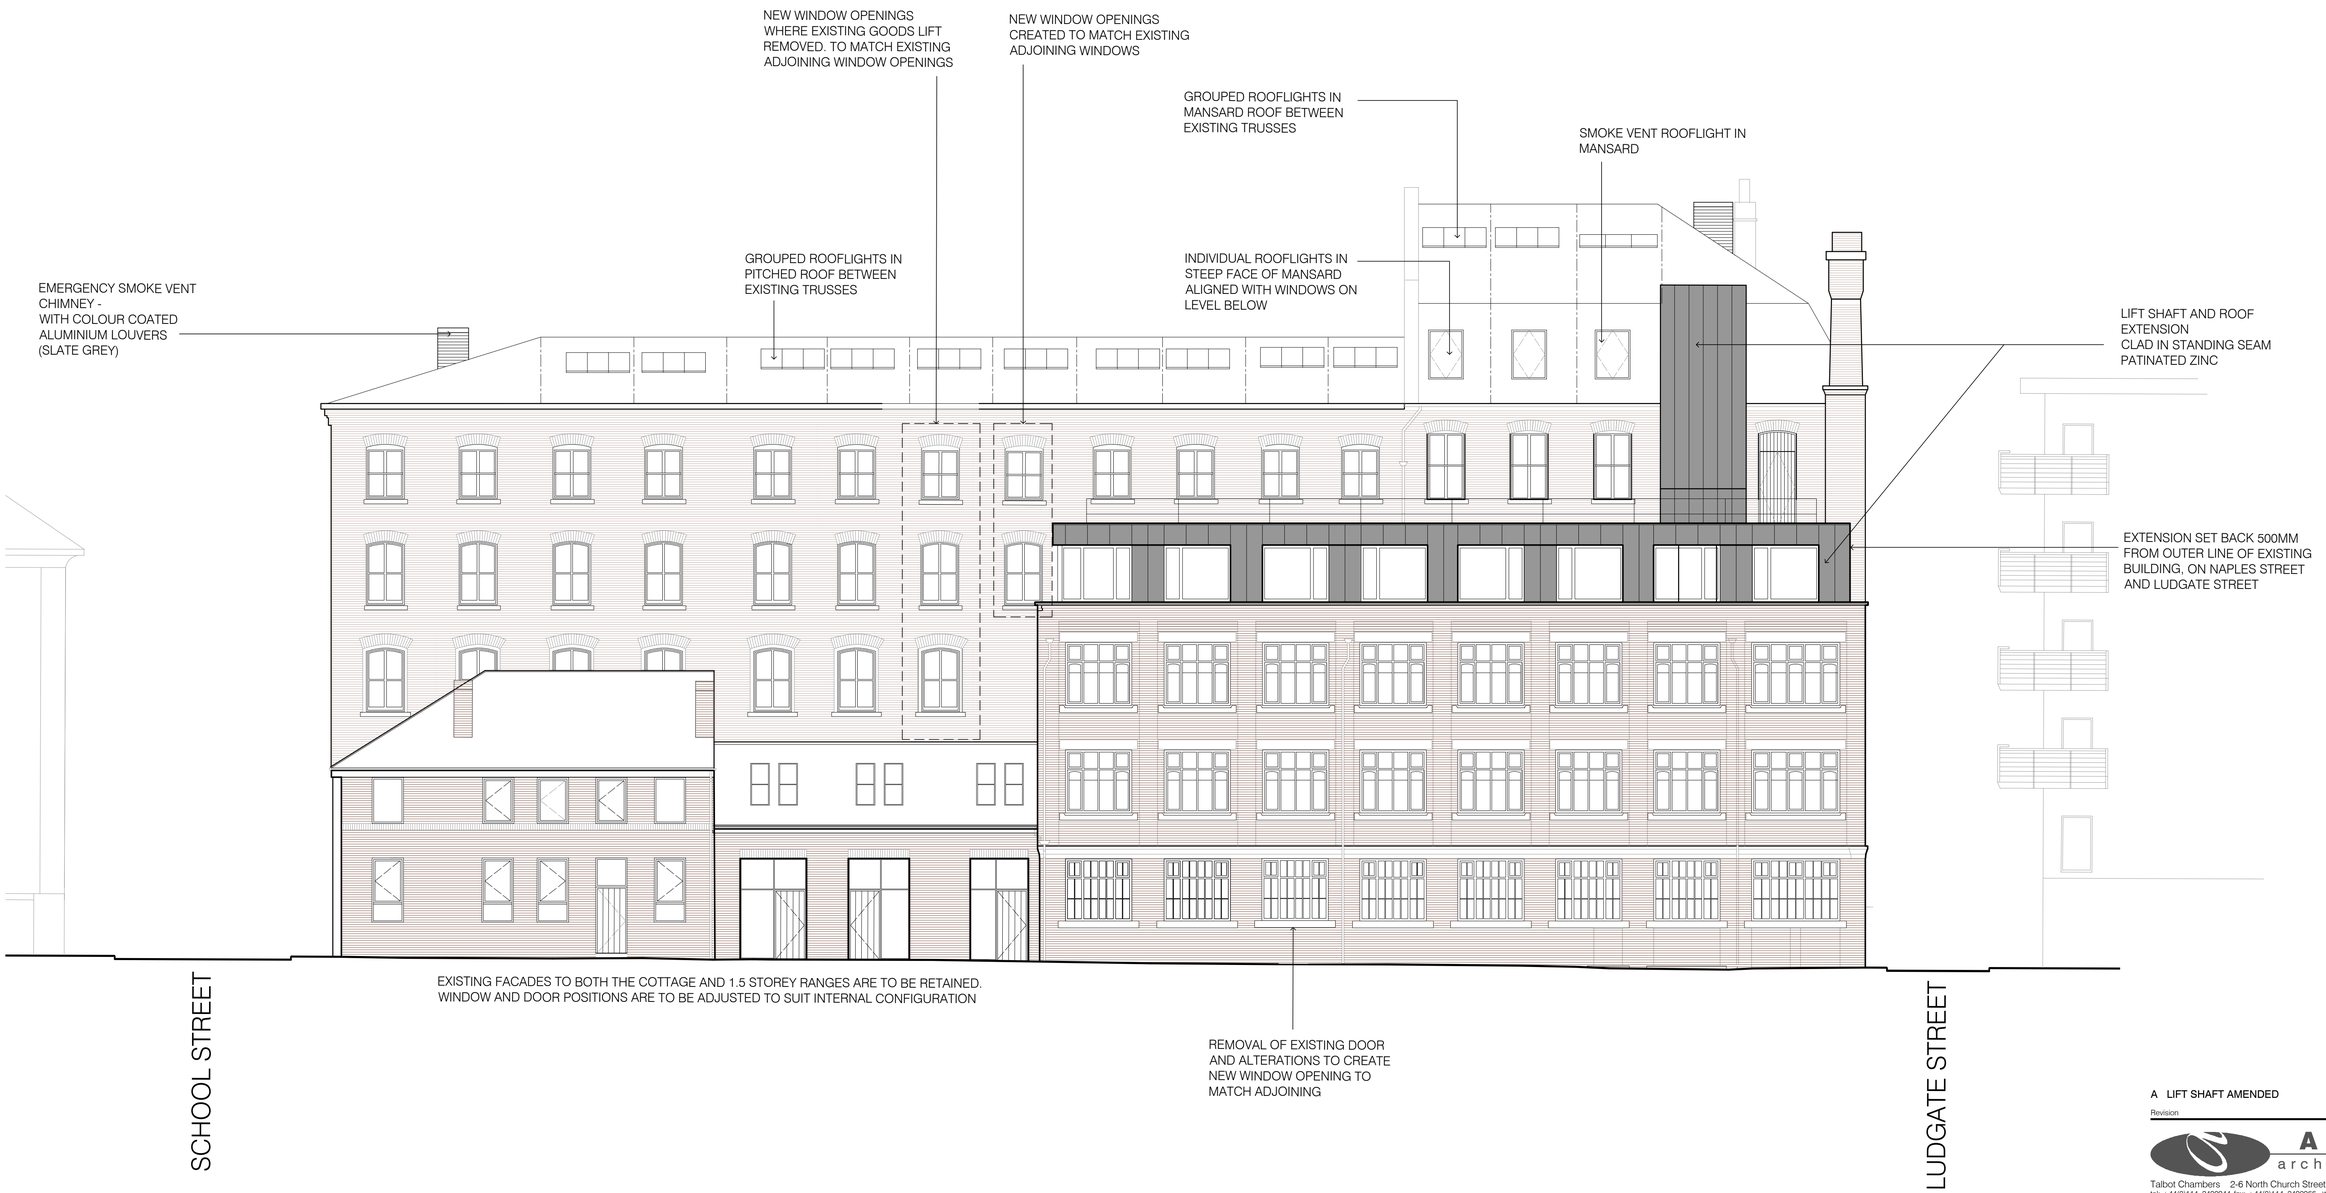


A LIFT SHAFT AMENDED 27-07-2018

Revision

AXIS architecture
Talbot Chambers 2-6 North Church Street Sheffield S1 2DH
tel: +44(0)114 2490944 fax. +44(0)114 2490966 www.axis-architecture.com

New Mount Street

Manchester

HOMEZZZ LTD.

Proposed Elevation 3

NAPLES STREET

A1 Scale	A3 Scale	Date	Drawn By
1:100	1:200	July 2018	AXIS

Drawing Number: 27005(04)103

Revision: A

PLANNING

© COPYRIGHT EXISTS ON ALL DESIGN AND INFORMATION SHOWN
DO NOT SCALE for manufacture. Verify all dimensions prior to construction