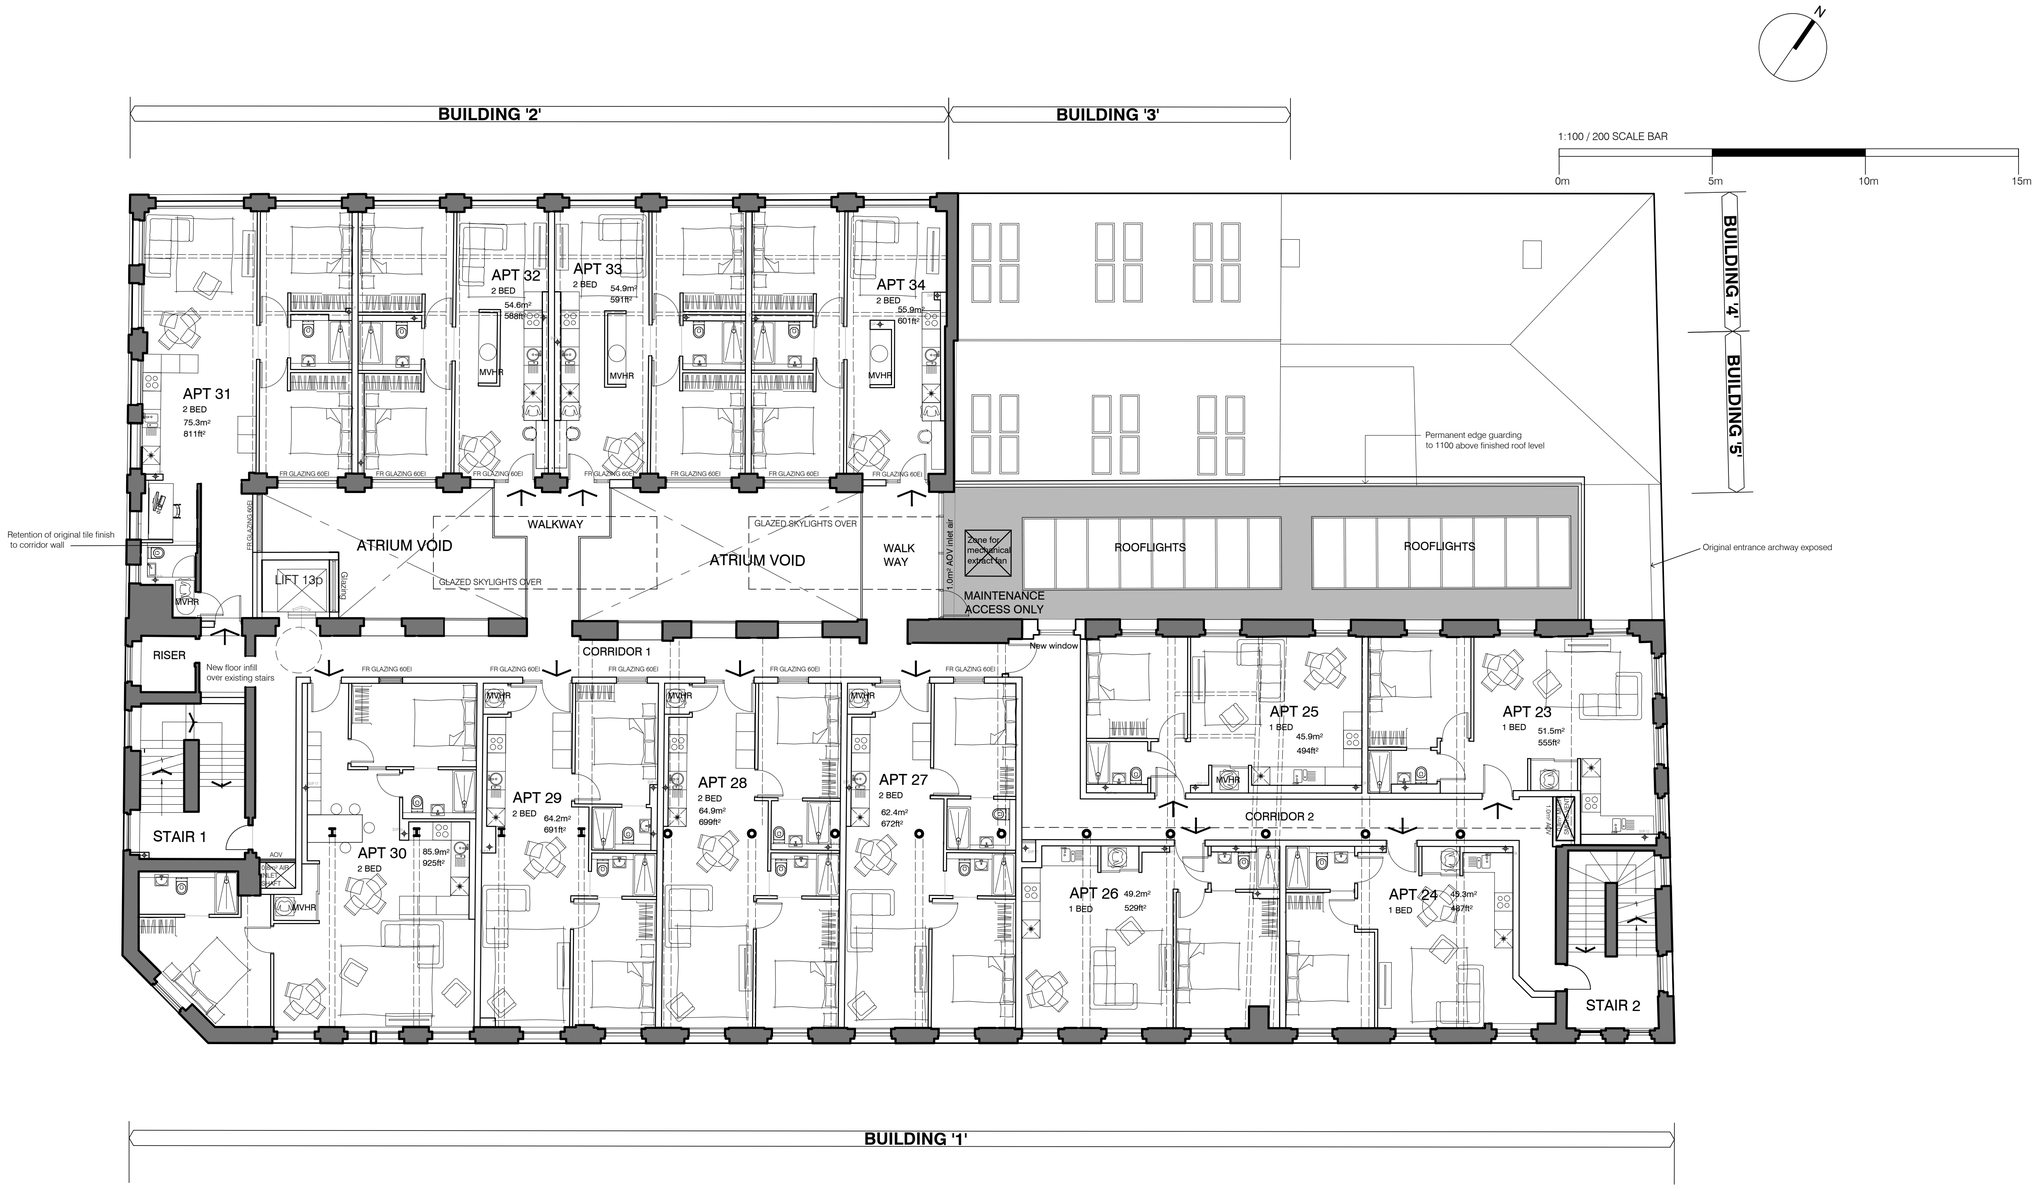



Revision

AXIS architecture

Talbot Chambers 2-6 North Church Street Sheffield S1 2DH
tel: +44(0)114 2490944 fax: +44(0)114 2490966 www.axis-architecture.com

# 23 New Mount Street

## Manchester

HOMEZZZ LTD.

## Proposed First Floor
GA PLAN

| A1 Scale | A3 Scale | Date | Drawn By |
|---|---|---|---|
| 1:100 | 1:200 | JULY 2018 | AXIS |

Drawing Number
27005(02)103

Revision

PLANNING

© COPYRIGHT EXISTS ON ALL DESIGN AND INFORMATION SHOWN
DO NOT SCALE for manufacture. Verify all dimensions prior to construction