


COPYRIGHT OF ATELIER MB LTD
DO NOT SCALE FROM THIS DRAWING
DIMENSIONS TO BE CHECKED ON SITE

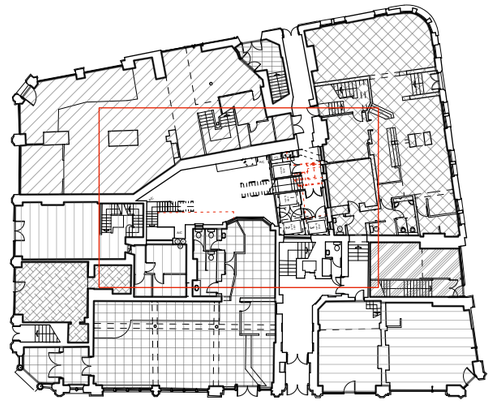

Key

- A — Elevation reference marker
- AA — Section reference marker
- Existing to be removed
- Proposed

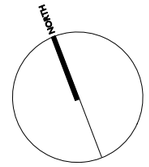

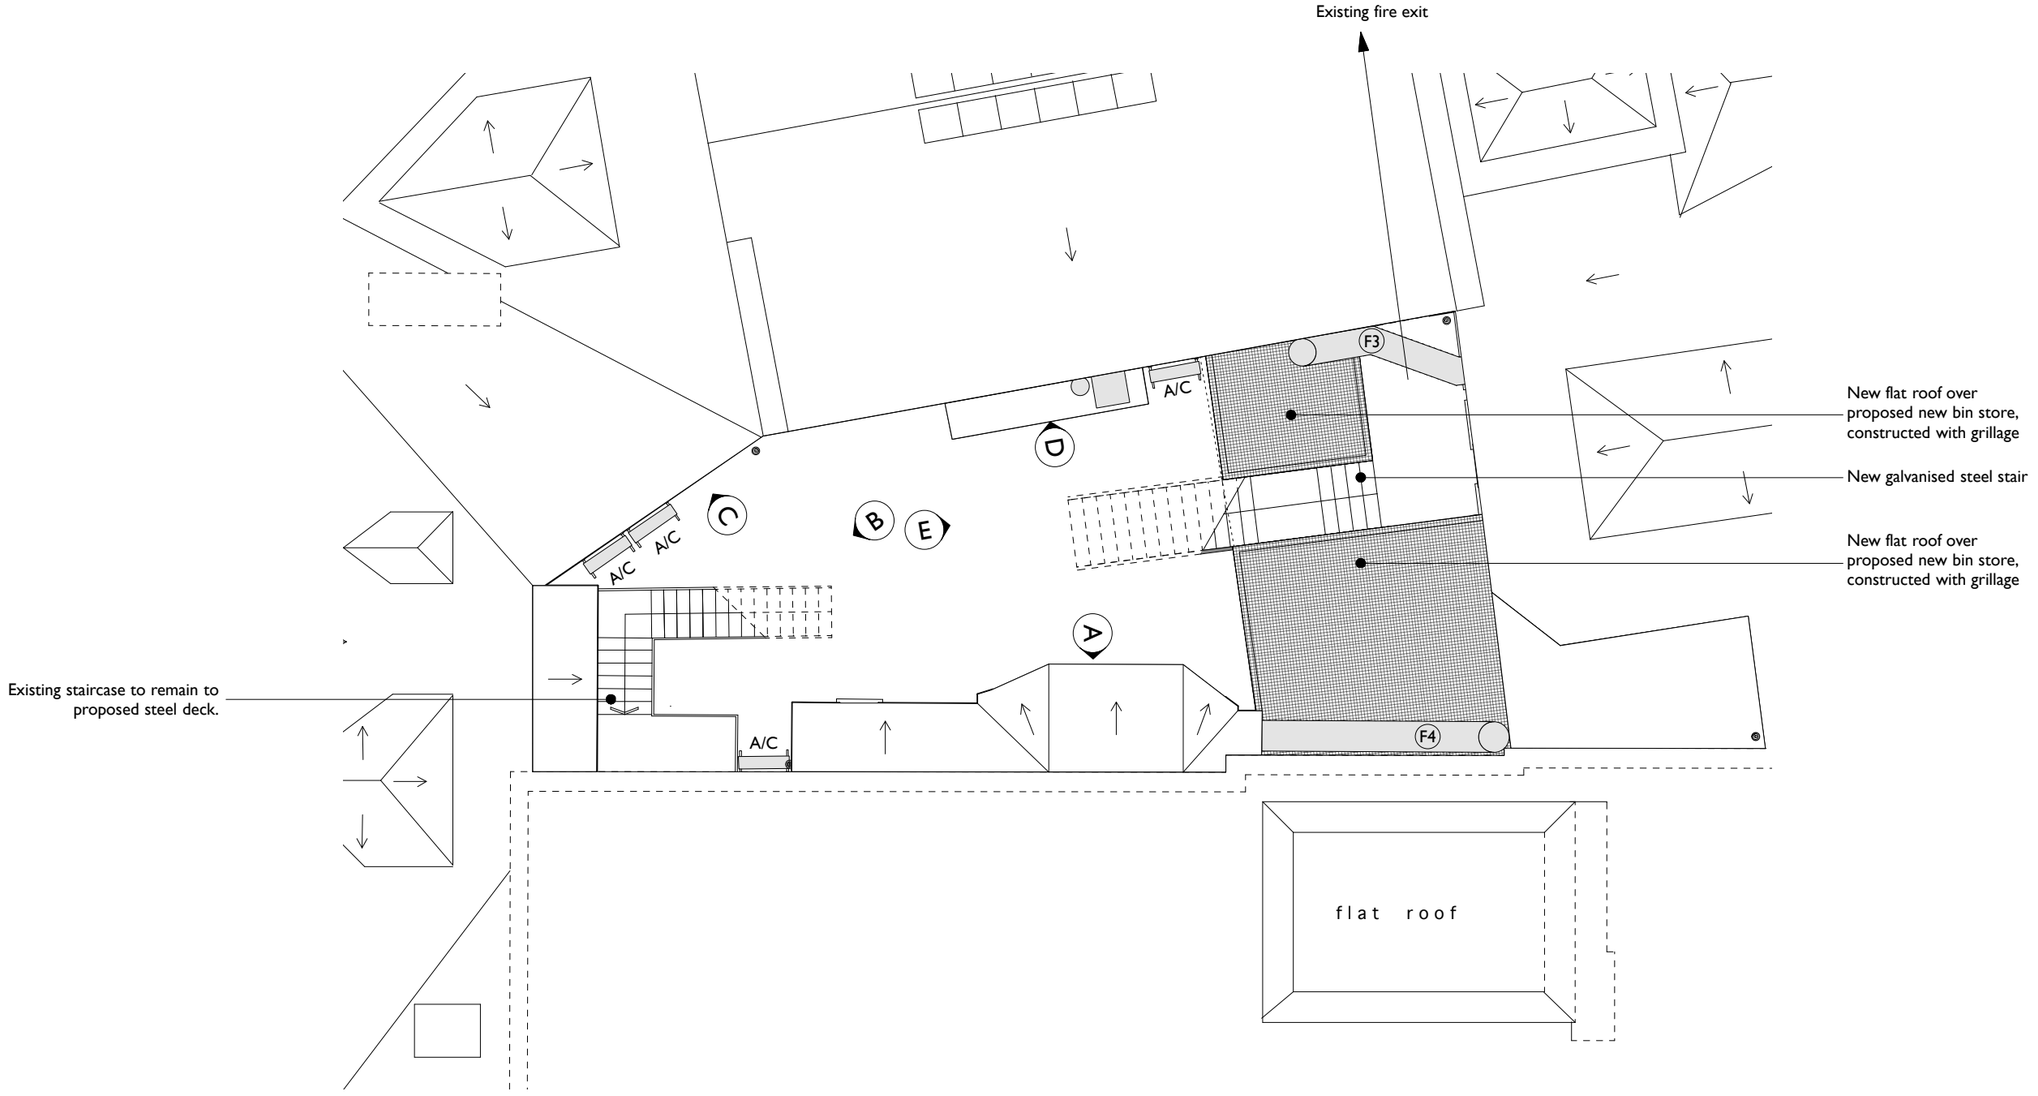

Rev	Note	DRN	CHK
B 18.10.18	Roof pitches added	RD	AB
A 03.10.18	Existing flues indicated	RD	AB

Queens Chambers Lightwell

Roof Plan
Proposed

scheme	1656
drwg no.	**P(1120)**
rev	B
scale	1:100@A3
date first drawn	Jun 18
drawn	RD

SK sketch P proposed T tender C construction AB asbuilt

www.ateliermb.co.uk
t 0161 236 0051
e architect@ateliermb.co.uk

Atelier MB
Urban Architects