SEYMOUR ROAD
FIRST FLOOR–EXISTING

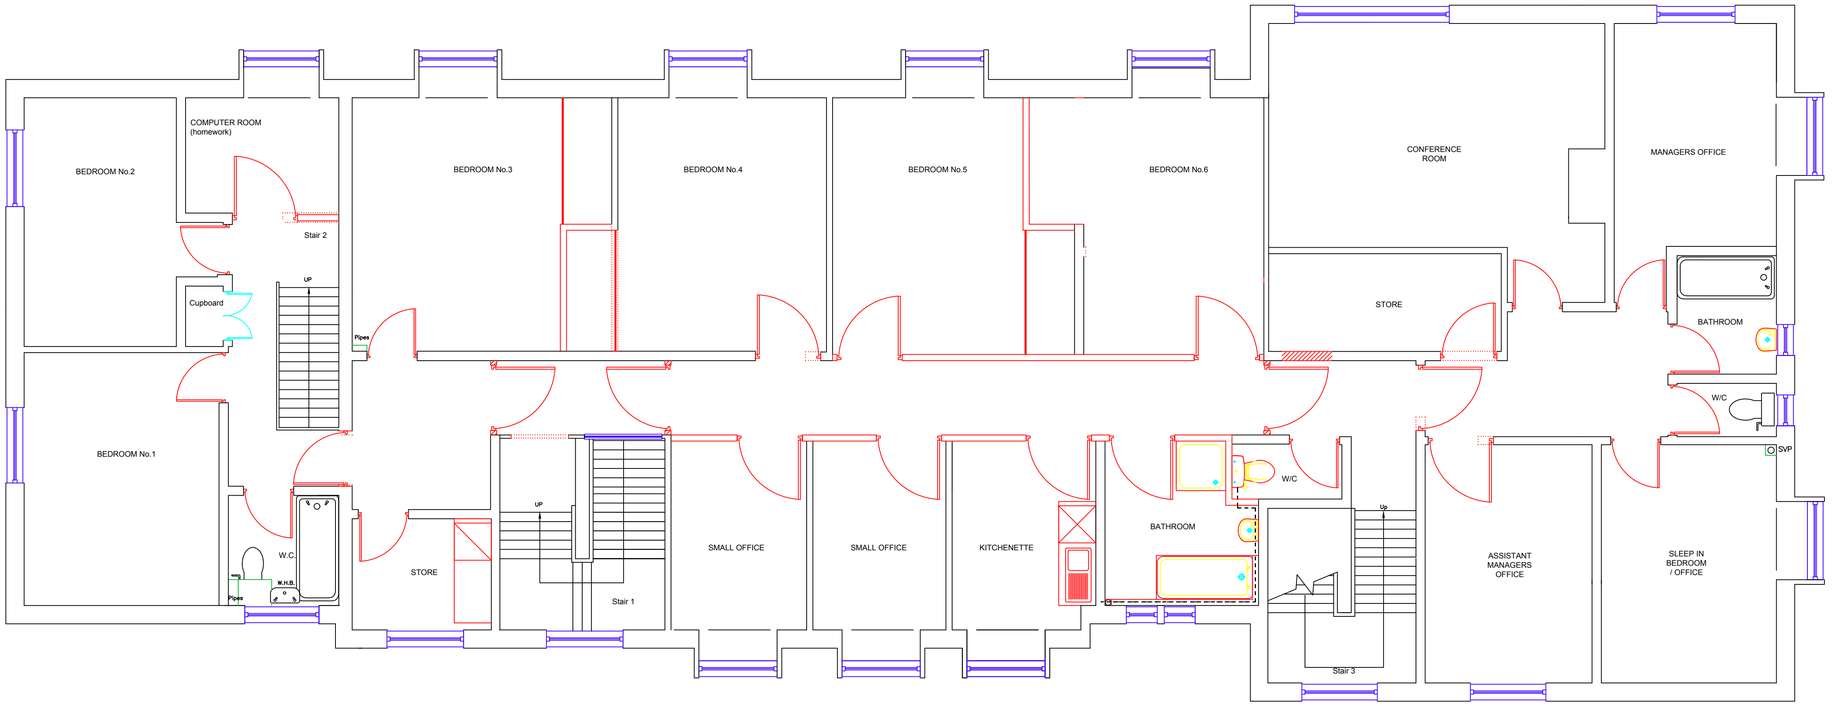

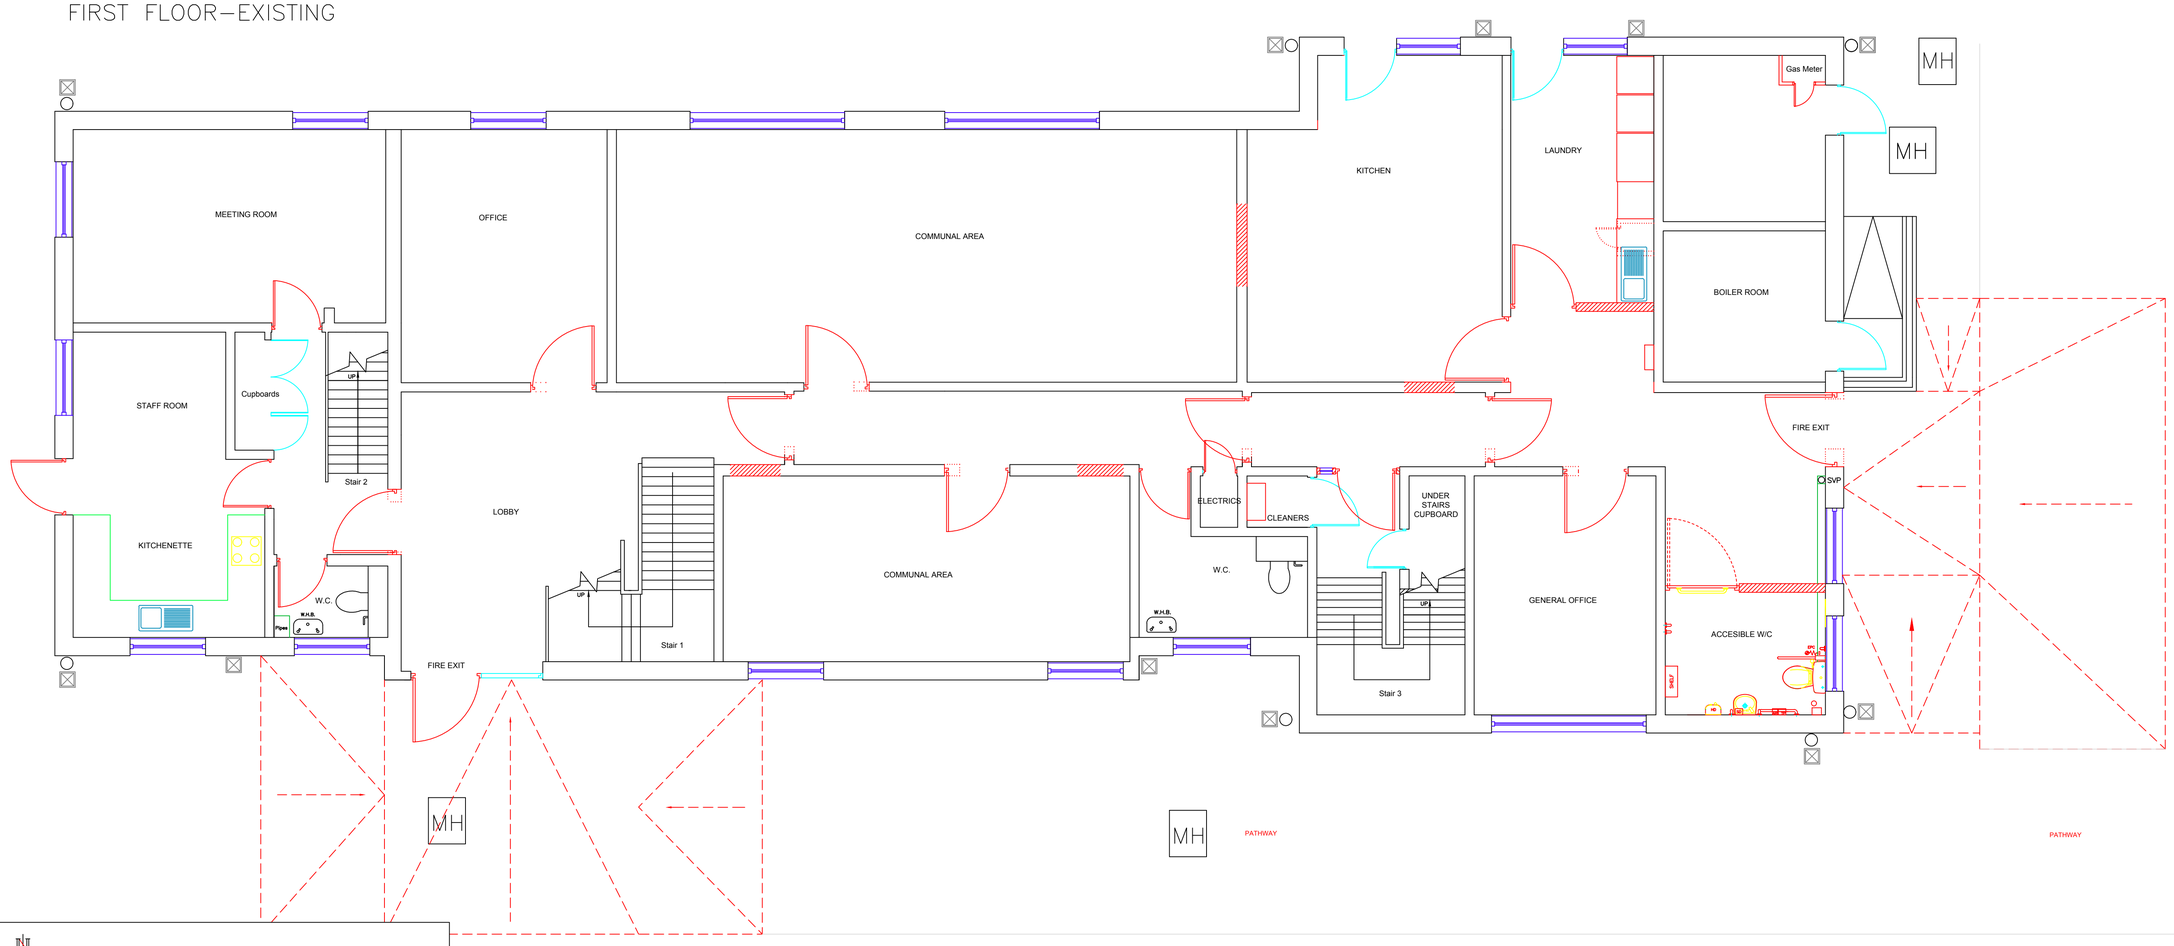

LEGEND

NOTES:

1. ALL DIMENSIONS ARE IN MILLIMETRES UNLESS OTHERWISE STATED.
2. THIS DRAWING IS TO BE READ IN CONJUNCTION WITH ALL OTHER RELEVANT DOCUMENTATION.
3. DO NOT SCALE FROM THIS DRAWING, ALL DIMENSIONS TO BE CONFIRMED ON SITE.

Rev	Description	By	Date

FEASIBILITY

Capital Programmes & Procurement
Corporate Core Directorate
Manchester City Council
PO Box 532 Town Hall
Manchester
M60 2LA

PROPERTY / JOB TITLE
40 SEYMOUR ROAD
TEMPORARY HOMELESS ACCOMODATION

UPRN	D of E Reference
	XXXX

DRAWING TITLE
EXISTING LAYOUT

JOB NO.	DRAWING NO.
CL-44480	002

DATE	REVISION
30/10/2018	REV_1

SCALE @ A0 / A1	DRAWN BY:	CHECKED BY	APPROVED BY
1:50@A1	AB	XXX	XXX

MANCHESTER CITY COUNCIL

No part of this drawing or data file may be reproduced without prior written permission of the Manchester City Council or approved representative.
Contains OS data © Crown copyright and database 2018 . Ordnance Survey100019568.