The contractor is responsible for checking dimensions, tolerances and references. Any discrepancy to be verified with the Architect before proceeding with the works.

Where an item is covered by drawings to different scales the larger scale drawing is to be worked to.

Do not scale drawing. Figured dimensions to be worked to in all cases.

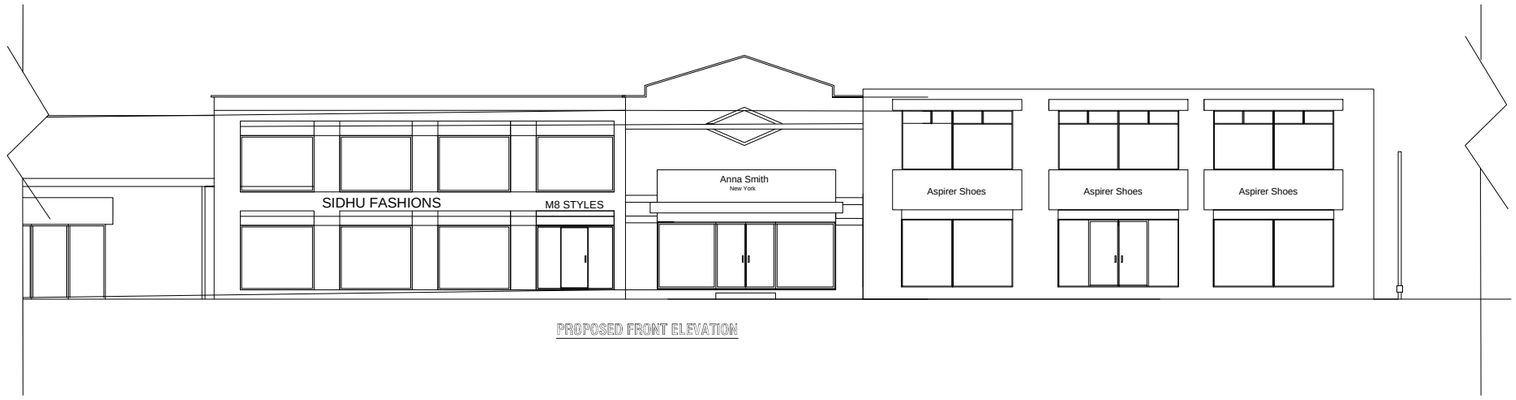

PROPOSED FRONT ELEVATION

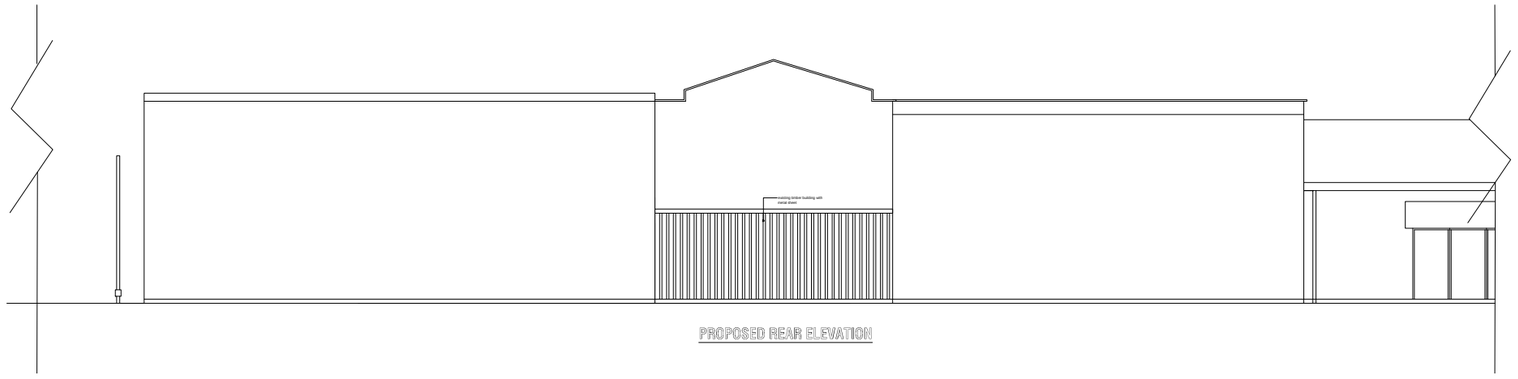

PROPOSED REAR ELEVATION

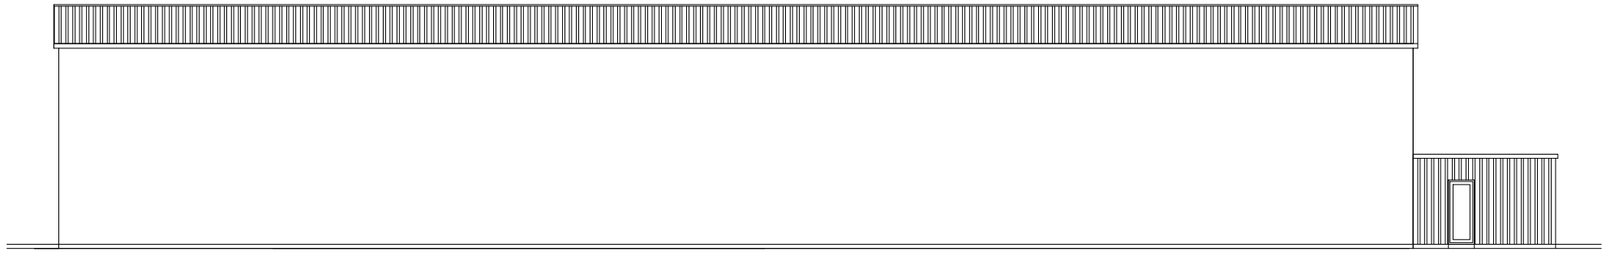

PROPOSED SIDE ELEVATION

date	rev.	revision/author/checker

purpose of issue
PLANNING

project
36c Broughton St, Manchester M8 8NN

drawing
PROPOSED ELEVATIONS

drawing no.	rev.
2018-0124-005	

drawn **GS**	checked
scale **1:200@A3**	date **31.07.2018**

architecture
and interior design

17 COLESHILL ROAD BIRMINGHAM B36 8DT
TEL: 0121 782 2011 Mob: 07850125845