


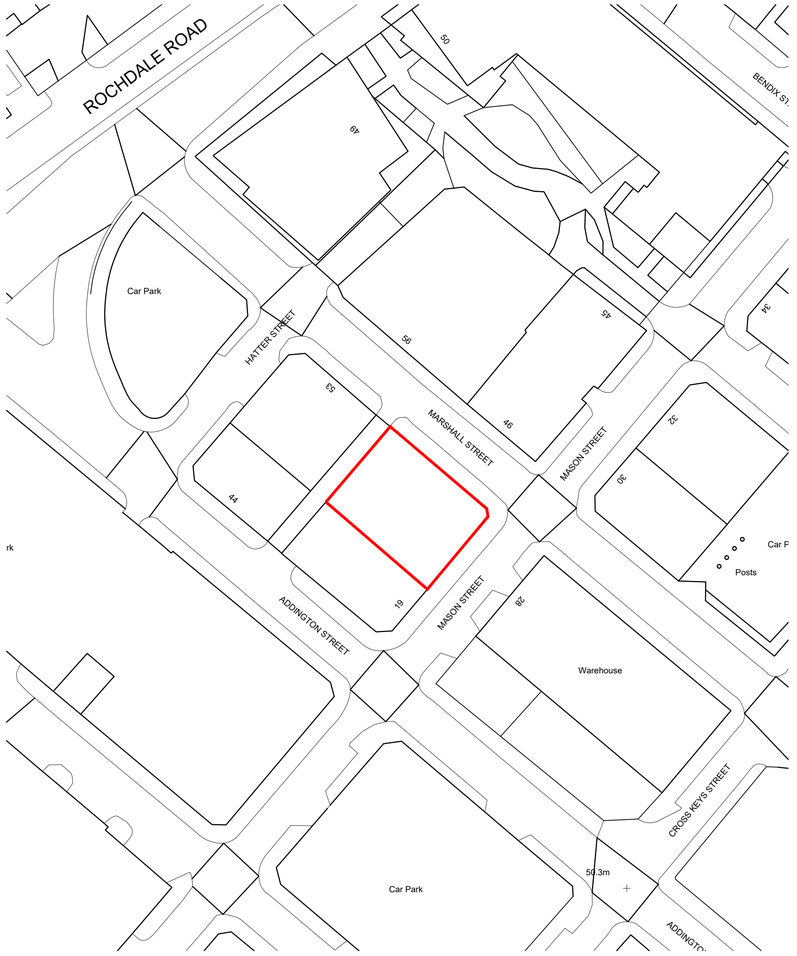

BLOCK PLAN AS EXISTING
SCALE 1:500 @ A1

Ordnance Survey (c) Crown Copyright 2016. All rights reserved. Licence number 100022432

LOCATION PLAN AS EXISTING
SCALE 1:1250 @ A1

The content of this drawing is subject to the provision of the Copyright Act 1956.

Work to figured dimensions only. Site dimensions are to be checked before work is started. Any discrepancy whatsoever between any information contained on this drawing and any other document or drawing must be drawn to the attention of the Architect by the contractor before the work is executed.

IF IN DOUBT ASK IMMEDIATELY.

rev	date	description

willacy horsewood architects

mollington grange, parkgate road, chester CH1 6NP
www.willacyhorsewood.co.uk
Tel: 01244 853891 Fax: 01244 853892 E-Mail: info@willacyhorsewood.co.uk

client
MR H. ROWLINSON

job
LAND AT FORMER HAT & FEATHERS PUBLIC HOUSE, MASON STREET, MANCHESTER

title
LOCATION & BLOCK PLAN AS EXISTING

scale	date	job no.	drawing no.	rev
1:500 / 1:1250 @A1	AUG'16	WH1268	1268-01	