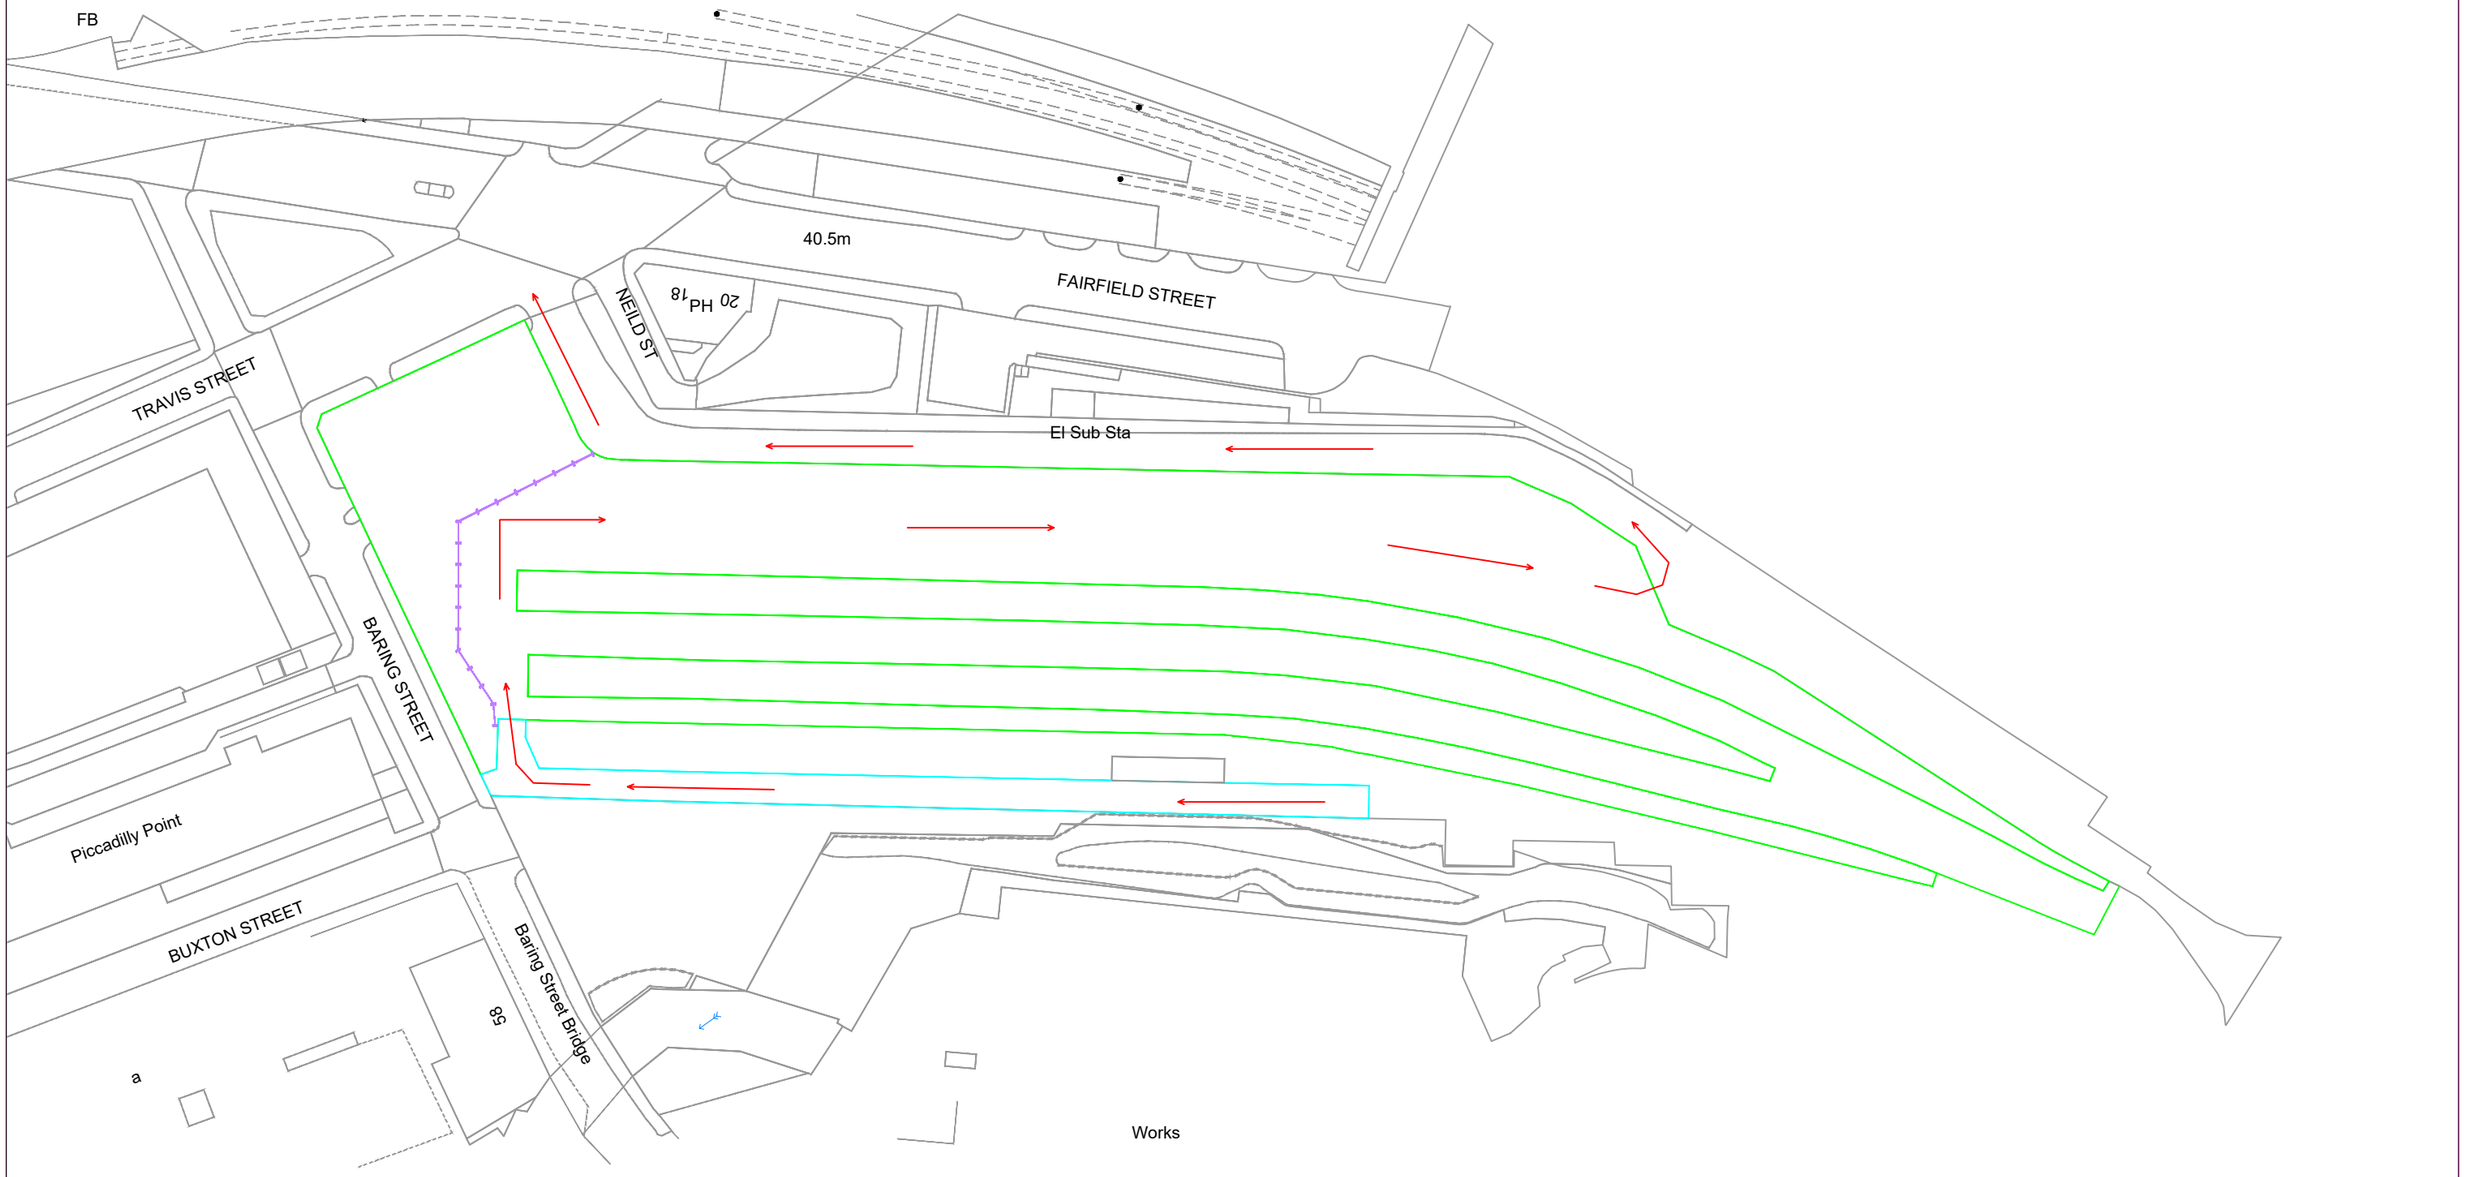


PLEASE NOTE: No liability is accepted for any action resulting from this drawing, however caused. This drawing represents visual concepts and construction suggestions only. The draughtsperson is unqualified to determine structural appropriateness of this design and will not be responsible for improper engineering, construction, rigging, handling or use of this scenery. If professional advice/ documentation is recommended, it must be sought. All materials and construction must comply with local fire and safety regulations. If in doubt... ask!

All Dimensions in mm unless stated otherwise. Do not scale from this drawing and verify all dimensions on site.

© Manchester International Festival. All rights reserved. Reproduction in part or whole, without permission, is prohibited.

MIF
Blackfriars House Parsonage Manchester M3 2JA
PRODUCTION
Tel: 0161 817 4551
ETHAWH

PROJECT: ETHAWH
VENUE: Mayfield Depot Roof
SHEET TITLE: Audience Journey

STATUS: PROVISIONAL
DATE: 23/08/18
SCALE: DNS @ A3
REF. NUMBER: S?###/ Ro /000

DIRECTOR:	LIGHTING DESIGNER:	DRAWN BY:
DIRECTOR	LX DESIGNER	Paul Moore
DESIGNER:	PRODUCTION MANAGER:	APPROVED BY:
DESIGNER	PROD MAN	NOT CHECKED