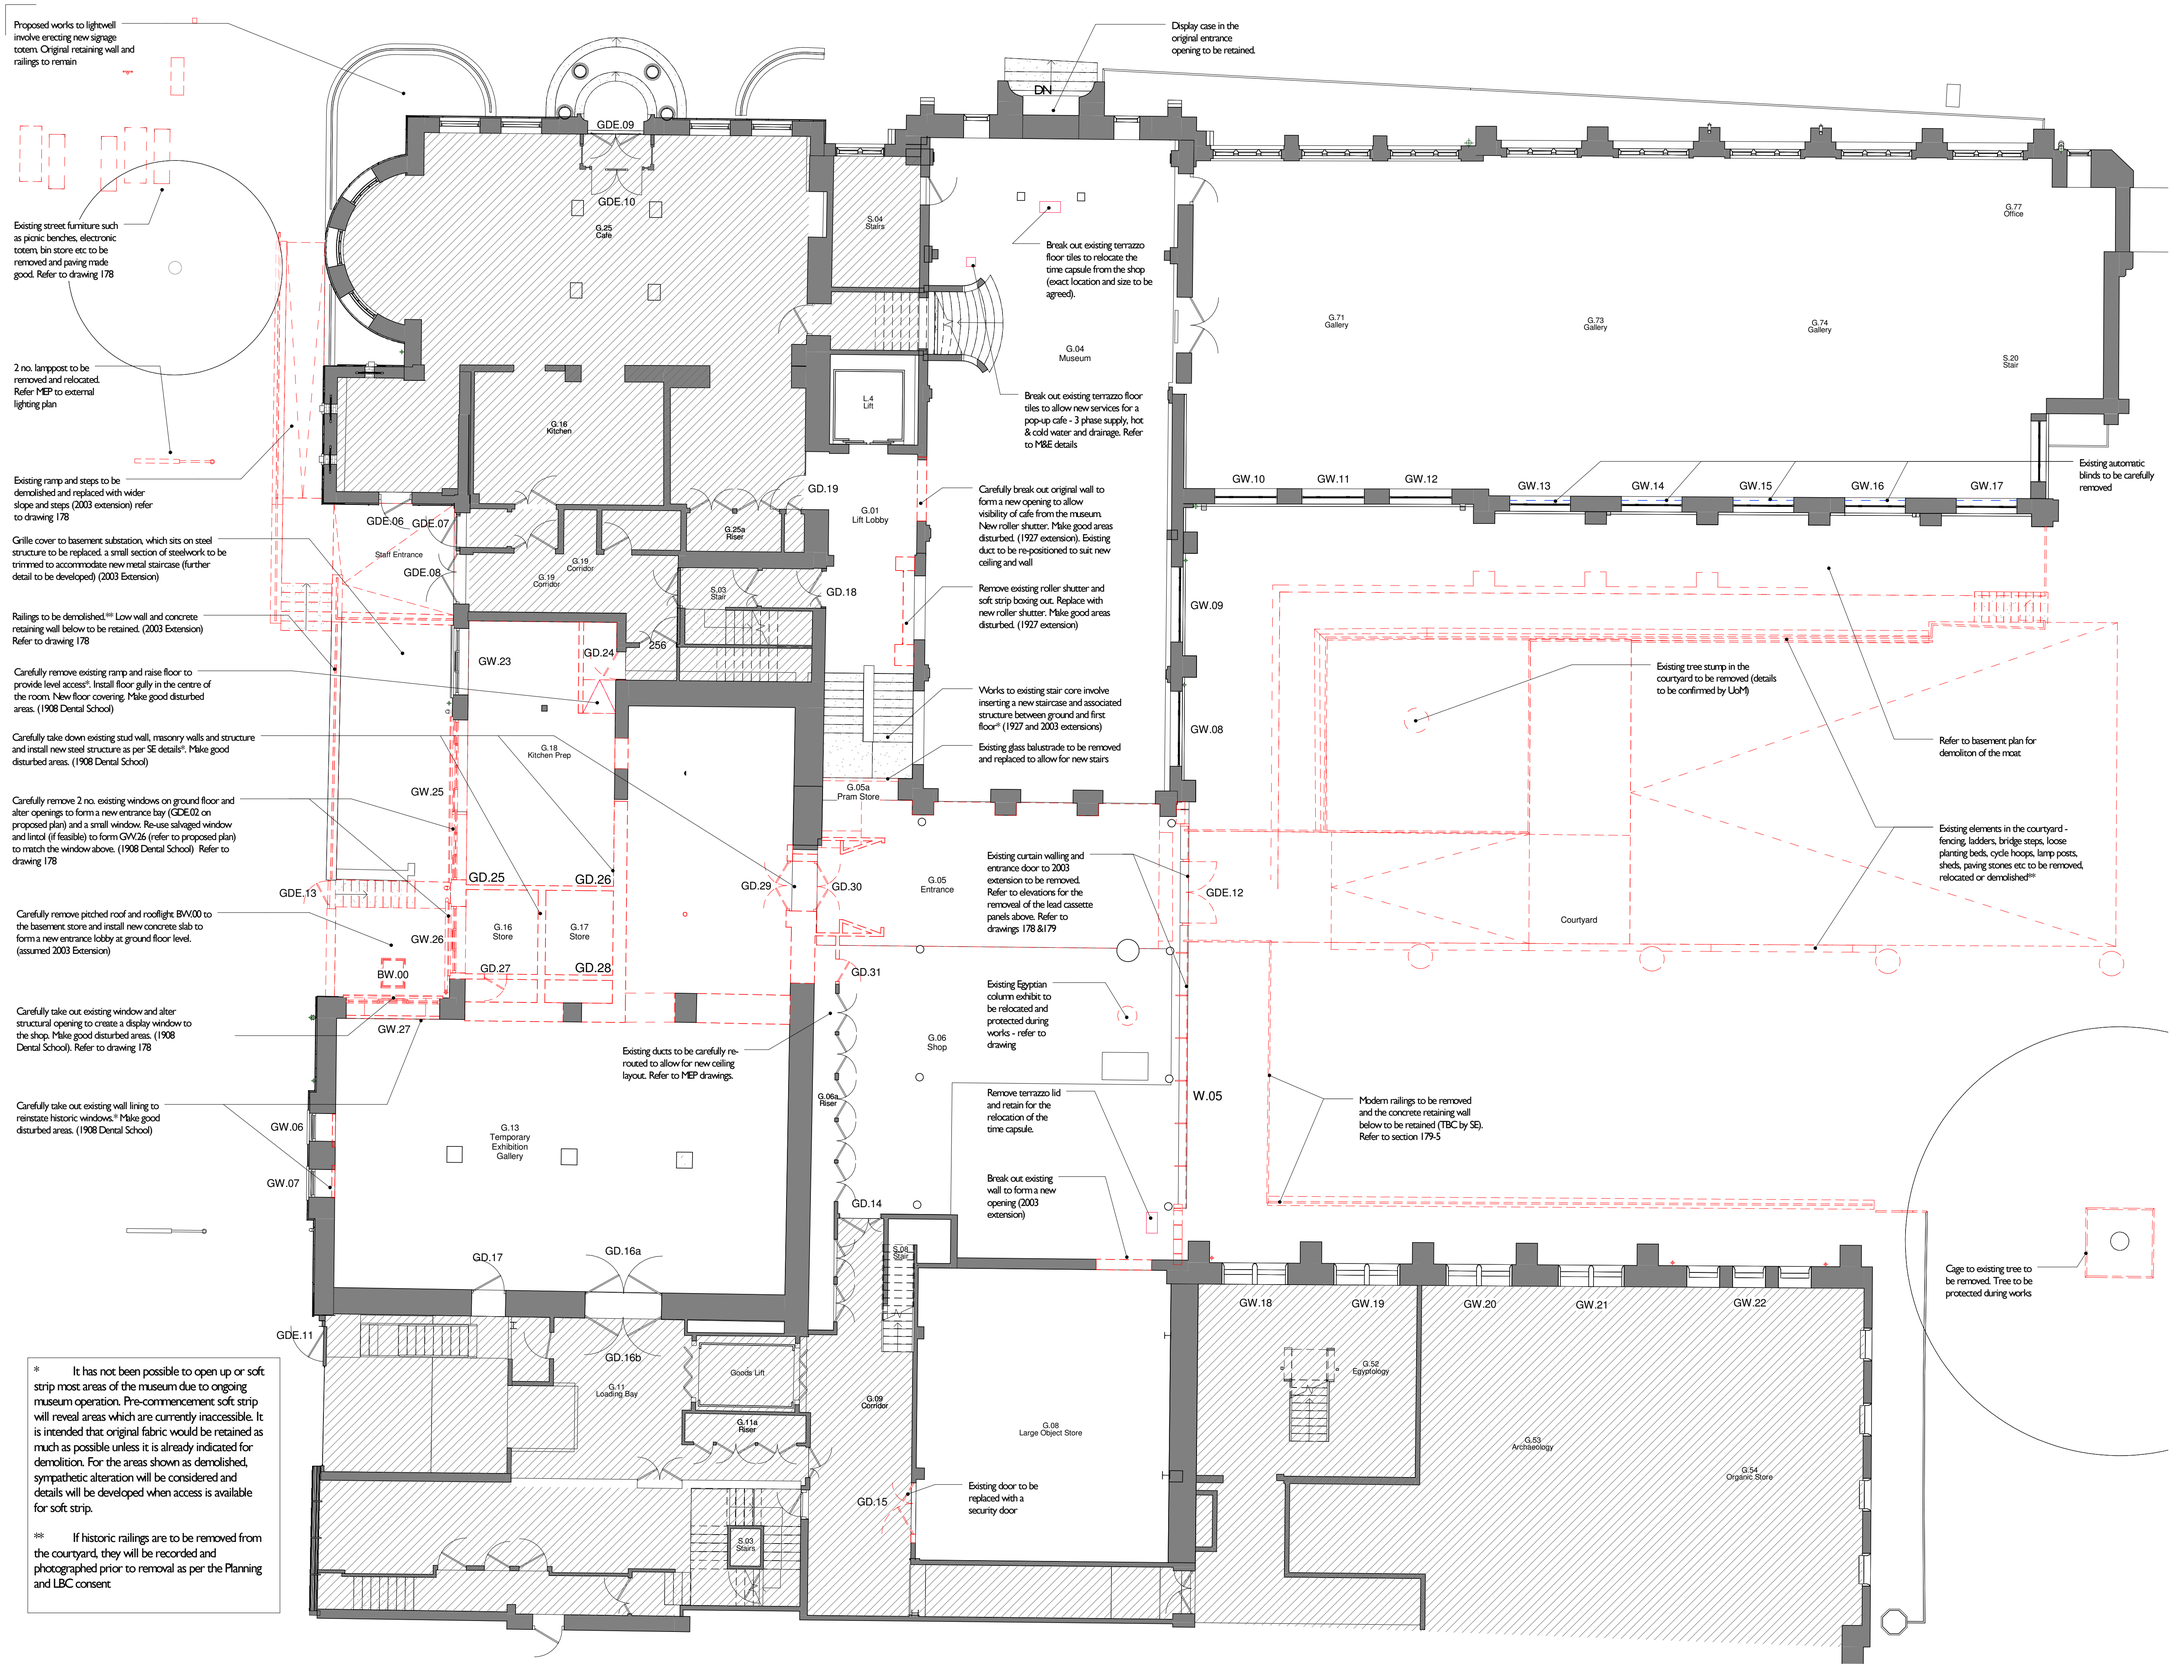


* It has not been possible to open up or soft strip most areas of the museum due to ongoing museum operation. Pre-commencement soft strip will reveal areas which are currently inaccessible. It is intended that original fabric would be retained as much as possible unless it is already indicated for demolition. For the areas shown as demolished, sympathetic alteration will be considered and details will be developed when access is available for soft strip.

** If historic railings are to be removed from the courtyard, they will be recorded and photographed prior to removal as per the Planning and LBC consent

1 / 0171 Demolition Plan - Ground Floor
1 : 100

Notes:

Drawings are based on survey data and may not accurately represent what is physically present.

Do not scale from this drawing. All dimensions are to be verified on site before proceeding with the work.

All dimensions are in millimeters unless noted otherwise.

Purcell shall be notified in writing of any discrepancies.

Key Plan
not to scale

Key

Areas outside of current scope

Layout subject to further intrusive investigation

Demolitions

No	Date	Drawn	Checked	Description
C	24/08/2018	SS	LS	Tender Issue
B	25/05/2018	AOF	SS	Updated in line with the latest details
A	23/02/2018	SS	LS	WS4 Issue
-	09/02/2018	AA	SS	WS4 Issue

MANCHESTER MUSEUM
The University of Manchester

PROJECT STATUS	WORK STAGE 4
CLIENT	University of Manchester
PROJECT	Manchester Museum Courtyard
DRAWING TITLE	Demolition Plan - Ground Floor
SIZE & SCALE	[A1] As indicated
DRAWING STATUS	For Tender
JOB NUMBER	237010
DRAWING NO.	6137-PUR-MMC-G-DR-A-0171
REV	C
PRINTED:	24/08/2018 16:03:06

PURCELL

© PURCELL 2012. PURCELL ® IS THE TRADING NAME OF PURCELL MILLER TRITTON LLP