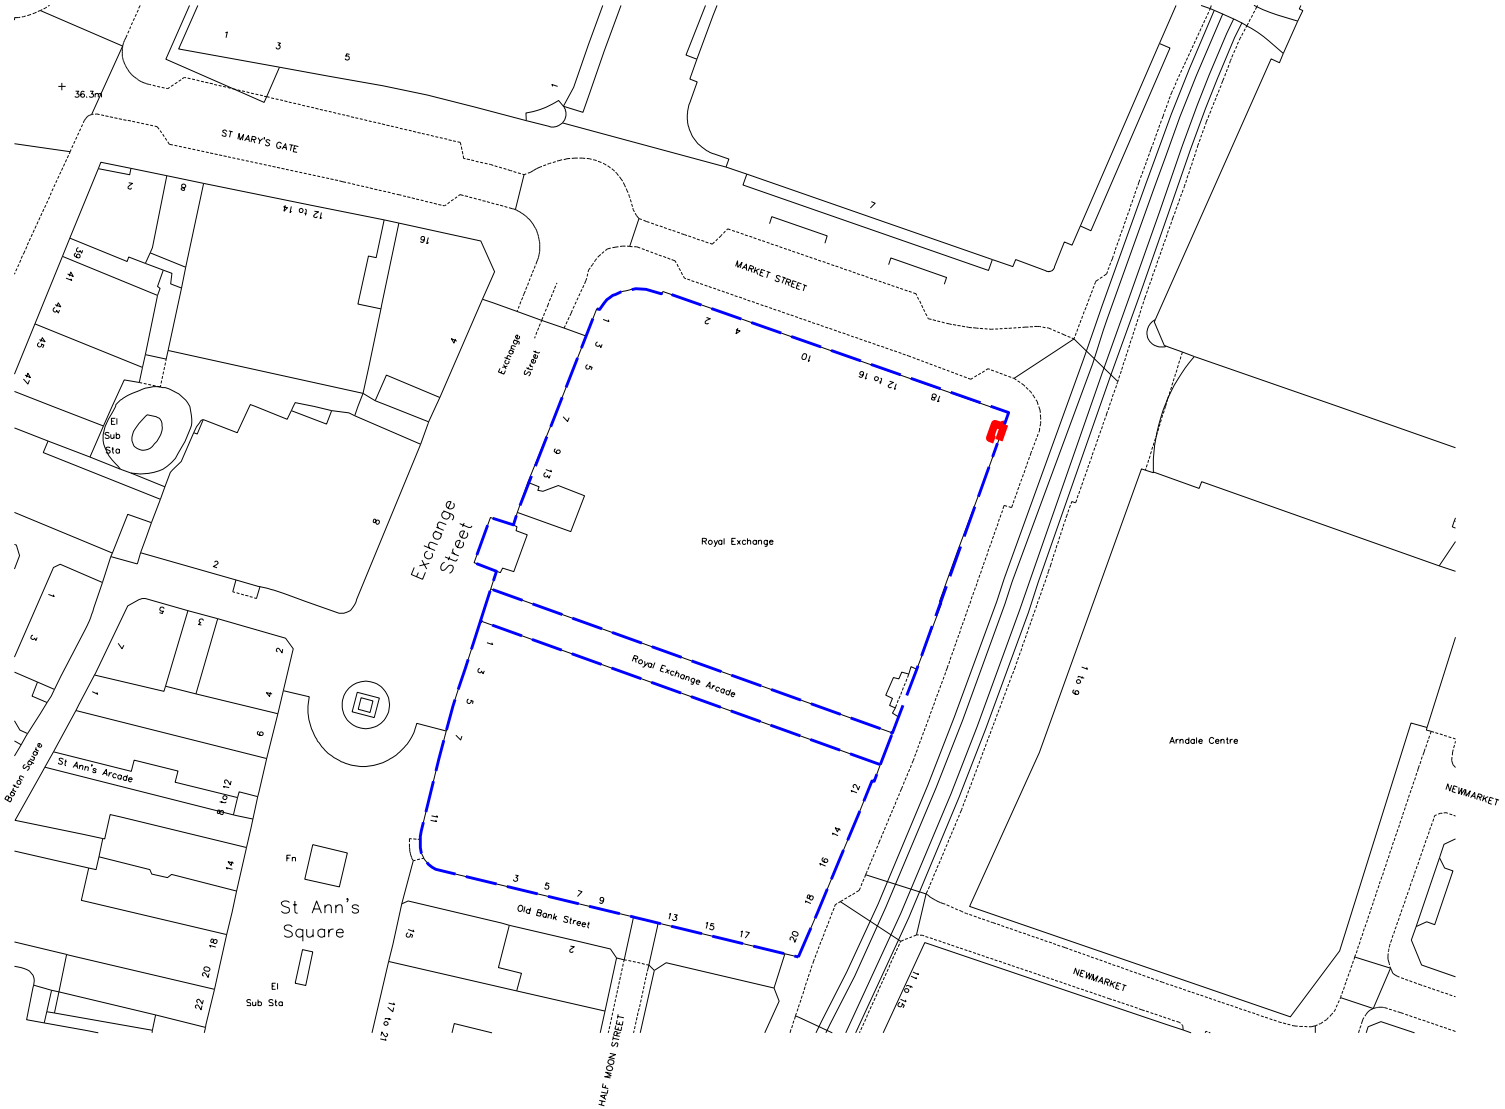


Rev	Description	By	Chk	ISSUE Date

Project	Corner News Agent Royal Exchange Cross Street	Project No.	18-10	Rev.
		Dwg. No.	L(-1)000	By PG
Title	Site Location Plan	Date	July 18	Chk.
		Scale	1:1250 @ A4	App.

GA STUDIO
mail@gastudio.co.uk
www.gastudio.co.uk
tel. 0161 835 3538
Architects / Masterplanning / Urban Design

All dimensions to be as noted (to be checked on site prior to manufacture). Do not scale of this drawing. Report any discrepancies to the Architect / CA immediately. This drawing is copyright of GA Studio Ltd, drawings are not to be reproduced without written consent.