All dimensions are to be checked on site. This drawing shall not be scaled to ascertain dimensions.

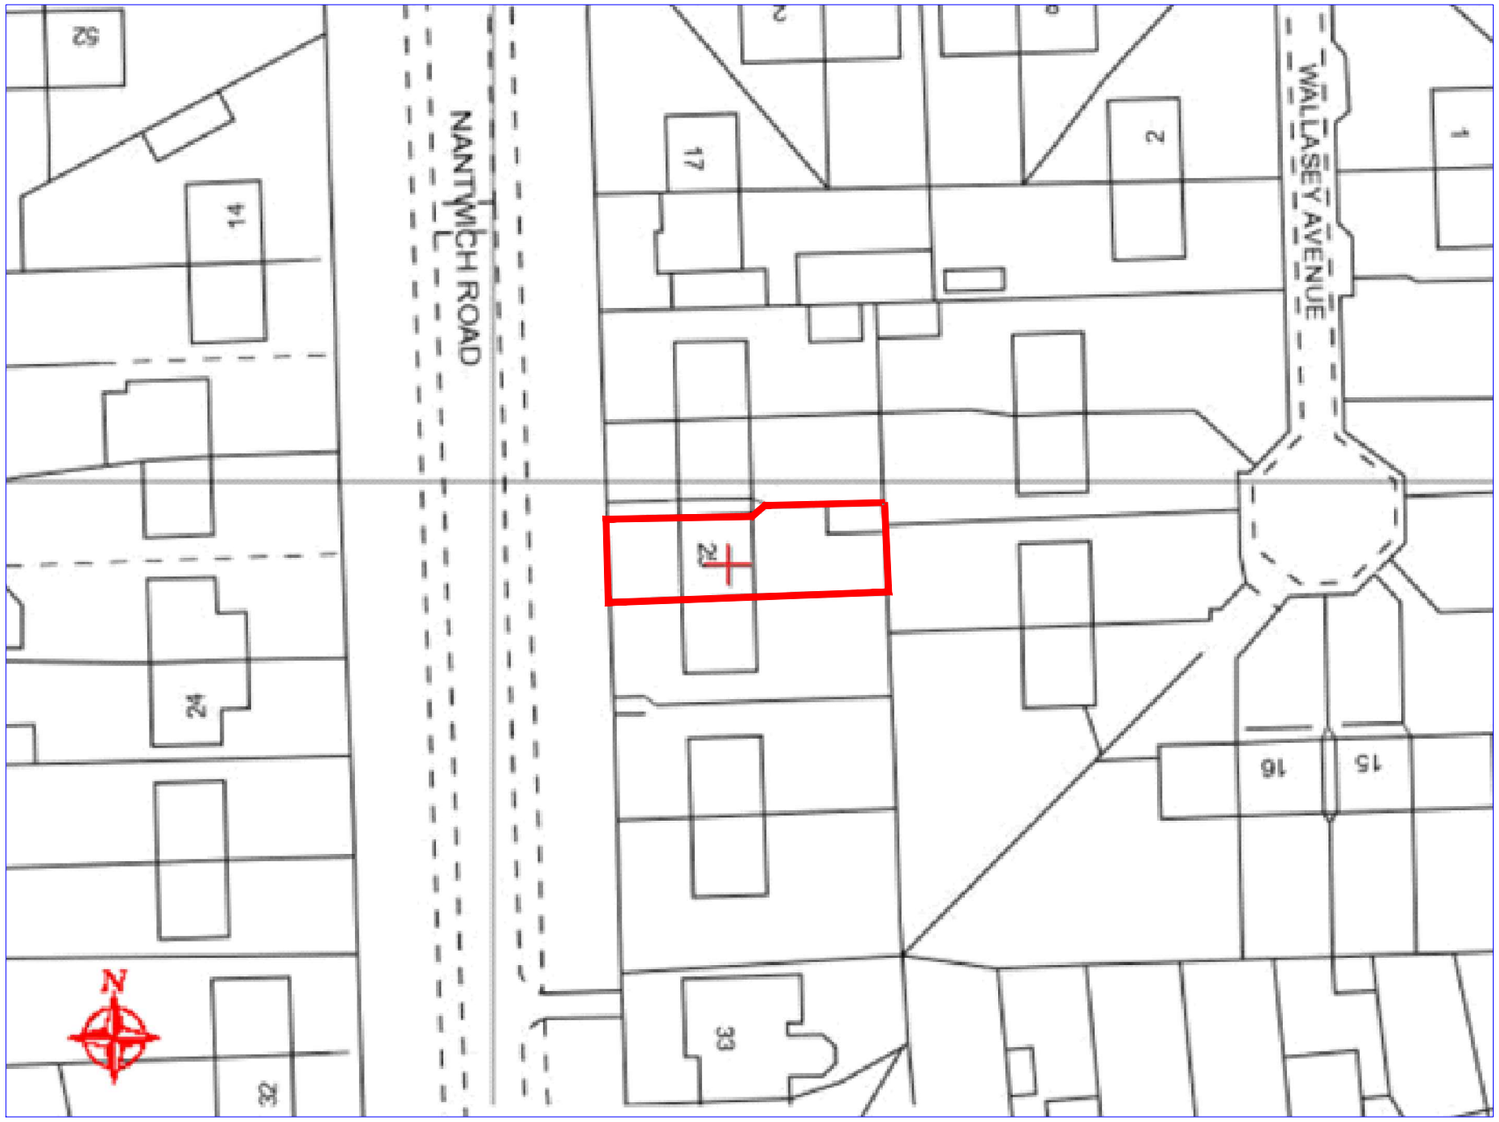


## OS Map
**Scale 1:500**

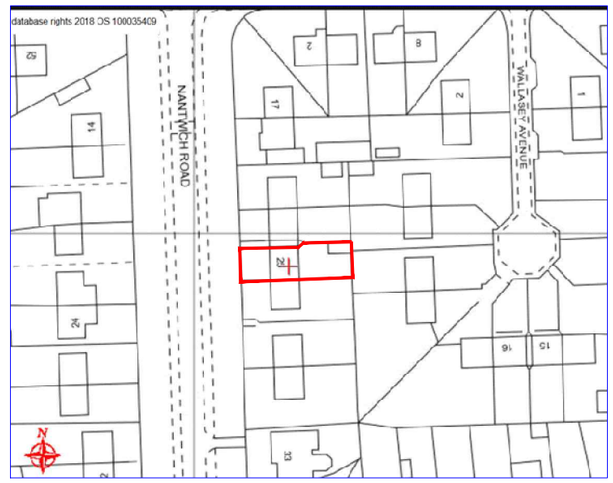


## OS Map
**Scale 1:1250**

| Rev | Date | Description |
|---|---|---|

Issued For : INFORMATION PURPOSES ONLY

Client
Mrs. Vaishali

Project
25 Nantwich Road, Fallowfield. M14 7AW
Proposed single storey rear extension.

Scheme - Drawing Title
OS Map

04 — Drawing No. / Revision
Date 10.09.18
Scale Various @A3

JK TECH SERVS
DOMESTIC, ARCHITECTURAL & SURVEYING SERVICES.
HOUSE EXTENSIONS, GARAGE/LOFT CONVERSIONS.
PLANS FOR PLANNING & BUILDING CONTROL
www.jktechservs.co.uk