

Scale: 1:20 @ A3
Item A. 1no. Aluminium panel sign, powder coated white. Built up individual letters with opal faces and translucent vinyl applied, L.E.D inside to light up faces.
Secondary text to be blue acrylic lettering fixed to panel.
Non illuminated projecting sign (item B) to be fixed to panel. Shown by dashed line (RHS of panel)

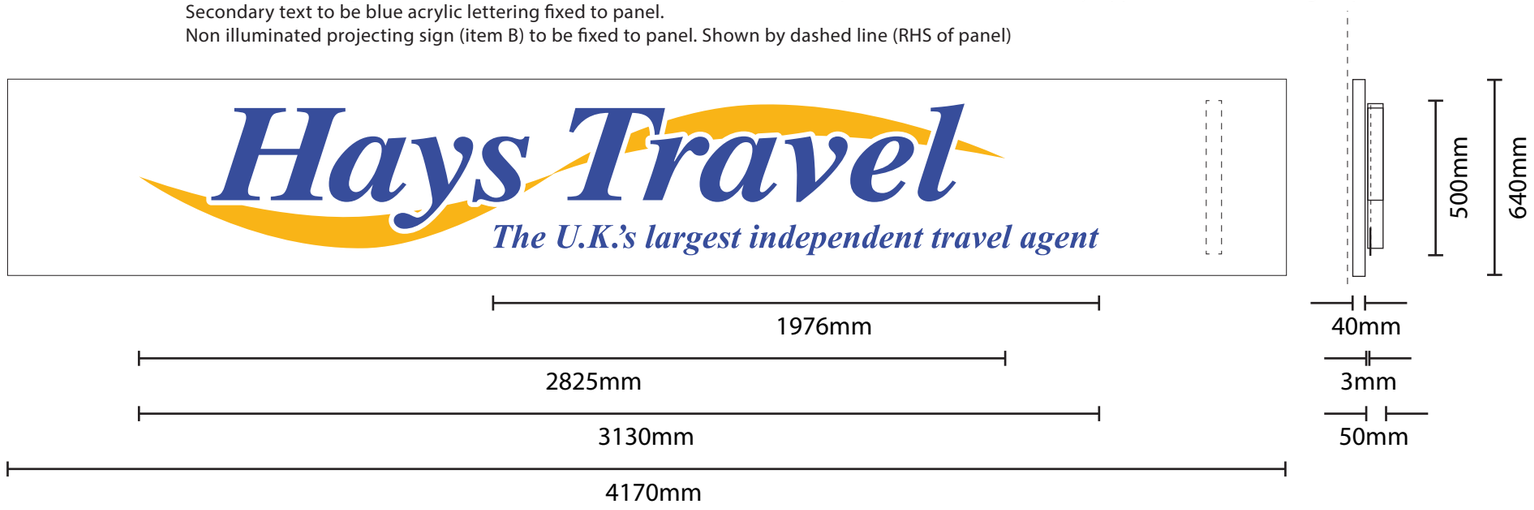

Scale: 1:20 @ A3
Item B. Projecting aluminium sign, powder coated white.
With applied acrylic lettering (3mm) to either side.
Fixed to panel (Item A.) See below for combined visual.

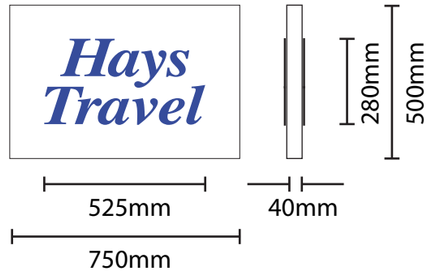

Scale: 1:20 @ A3
Combined visual (Item A/ B)



Item A

Item B

TEL: 01995 604122
Email: design@csisigns.co.uk
UNIT 14 CREAMERY INDUSTRIAL ESTATE
BARNACRE PRESTON LANCASHIRE PR3 1GD

Client:	Title & Location:	Date:	Drw No: CSI 118 A
Hays Travel	Hays Travel - Didsbury	04/10/2018	

traditional & innovative signs