


1 Section A-A'
Scale: 1:25

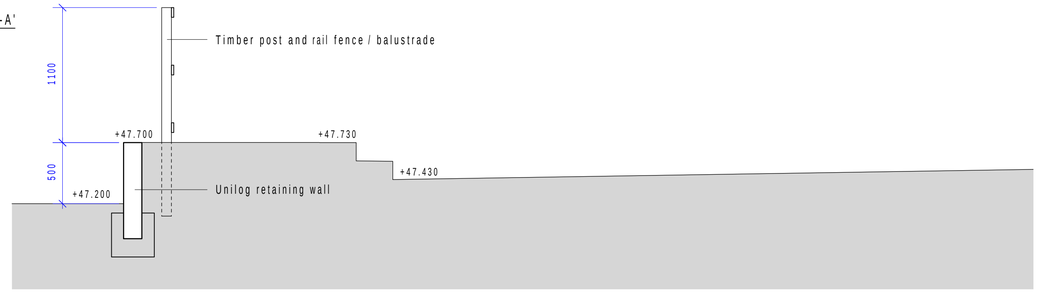


2 Section B-B'
Scale: 1:25

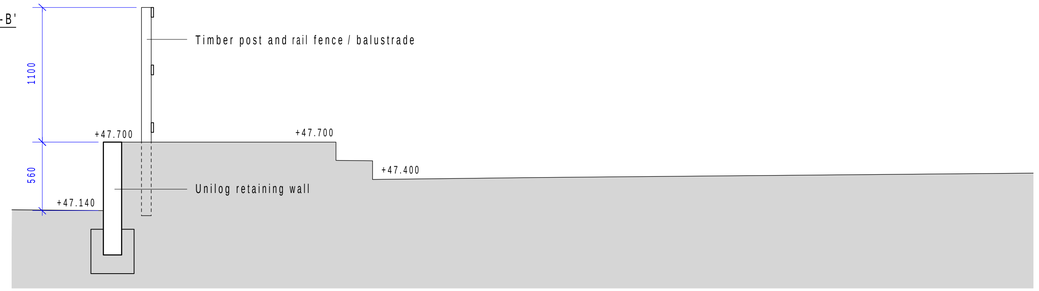


3 Section C-C'
Scale 1:25

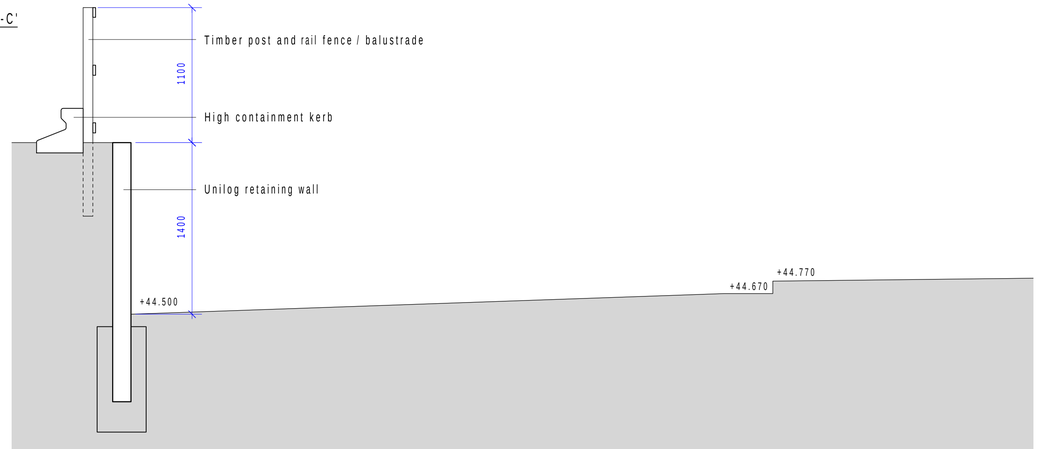

4 Section D-D'
1:25

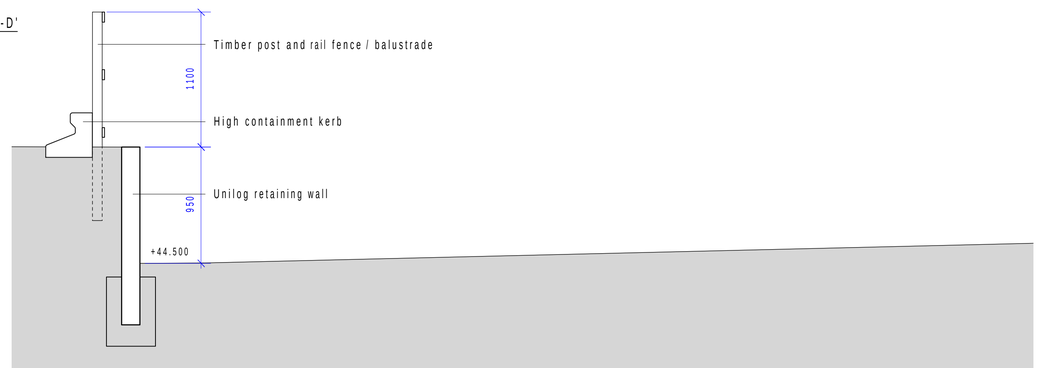

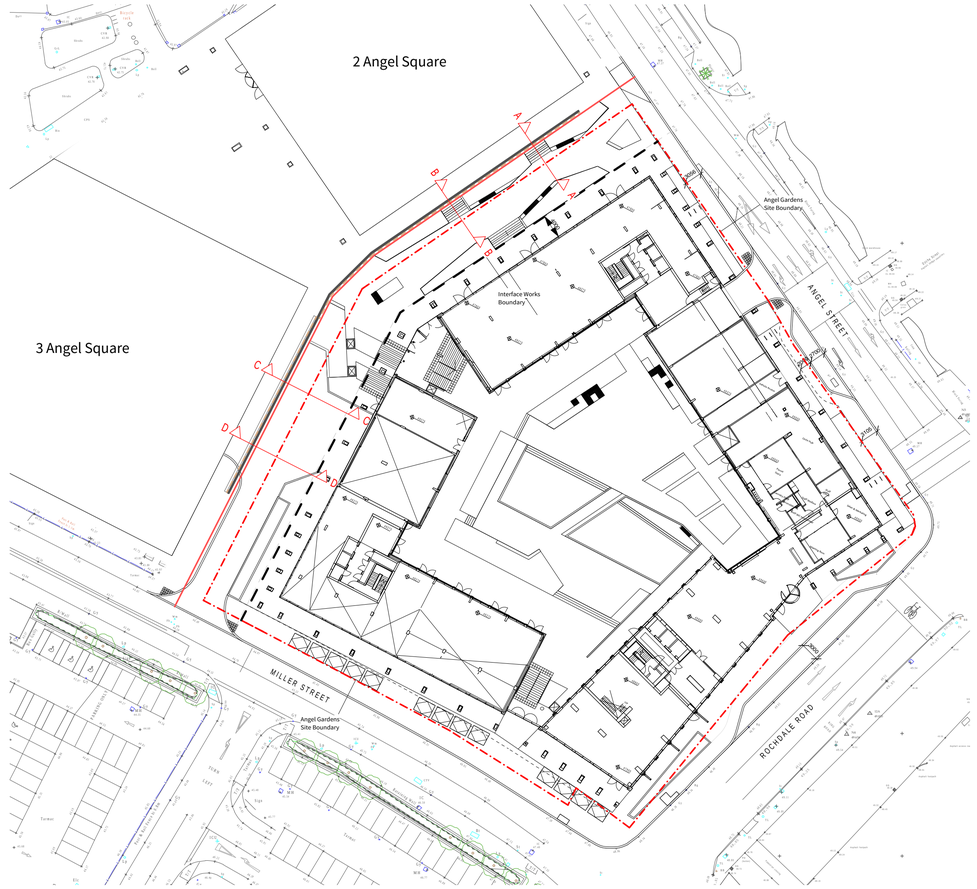

KEY PLAN
Scale 1:500

Rev	Date	Status and Description	Drawn	Aprvd.
00	02/08/18	Issued for Planning	SR	MS

DISCLAIMER:
THE ARCHITECT SHALL HAVE NO RESPONSIBILITY FOR ANY LIABILITY, LOSS, COST, DAMAGE OR EXPENSE ARISING FROM OR RELATING TO ANY USE OF THIS DOCUMENT FOR ANY PURPOSE OTHER THAN ITS INTENDED PURPOSE ON THIS PROJECT. THIS DOCUMENT IS PROTECTED BY COPYRIGHT.

THIS DOCUMENT IS TO BE CONSIDERED IN CONJUNCTION WITH ALL RELATED DOCUMENTATION.

ANY DISCREPANCIES IDENTIFIED IN THIS DOCUMENT MUST BE REPORTED IMMEDIATELY TO THE ARCHITECT OF RECORD BEFORE PROCEEDING.

CONTRACTORS MUST VERIFY ALL DIMENSIONS PRIOR TO PROCEEDING WITH ANY WORK. ONLY FIGURED DIMENSIONS ARE TO BE USED FOR VERIFICATION.
DO NOT SCALE FROM THIS DRAWING.
THE DIMENSIONS OF ALL MATERIALS MUST BE CHECKED ON SITE BEFORE BEING LAID OUT.
ORDER OF CONSTRUCTION AND SETTING OUT TO BE AGREED ON SITE.

Originator:
Planit - IE LLP
18 Bowling Green Lane London EC1R 0BW
020 7253 5678
2 Back Grafton St Altrincham WA14 1DY
0161 928 9281

Client: Moda Living

Project: NOMA Plot L

Title: BOUNDARY TREATMENT / TEMPORARY INTERFACE WORKS TO 2&3 ANGEL SQUARE - SECTIONS

Date: (First Issue) 31.07.2018			Drawn: SR
Scale: As shown	Size: A1		Checked: MS
Drawing No: PL1378-GA-P113			Revision: 00
Status: PLANNING			Stage: