

1/476 Parapet and roof edge protection grid line B

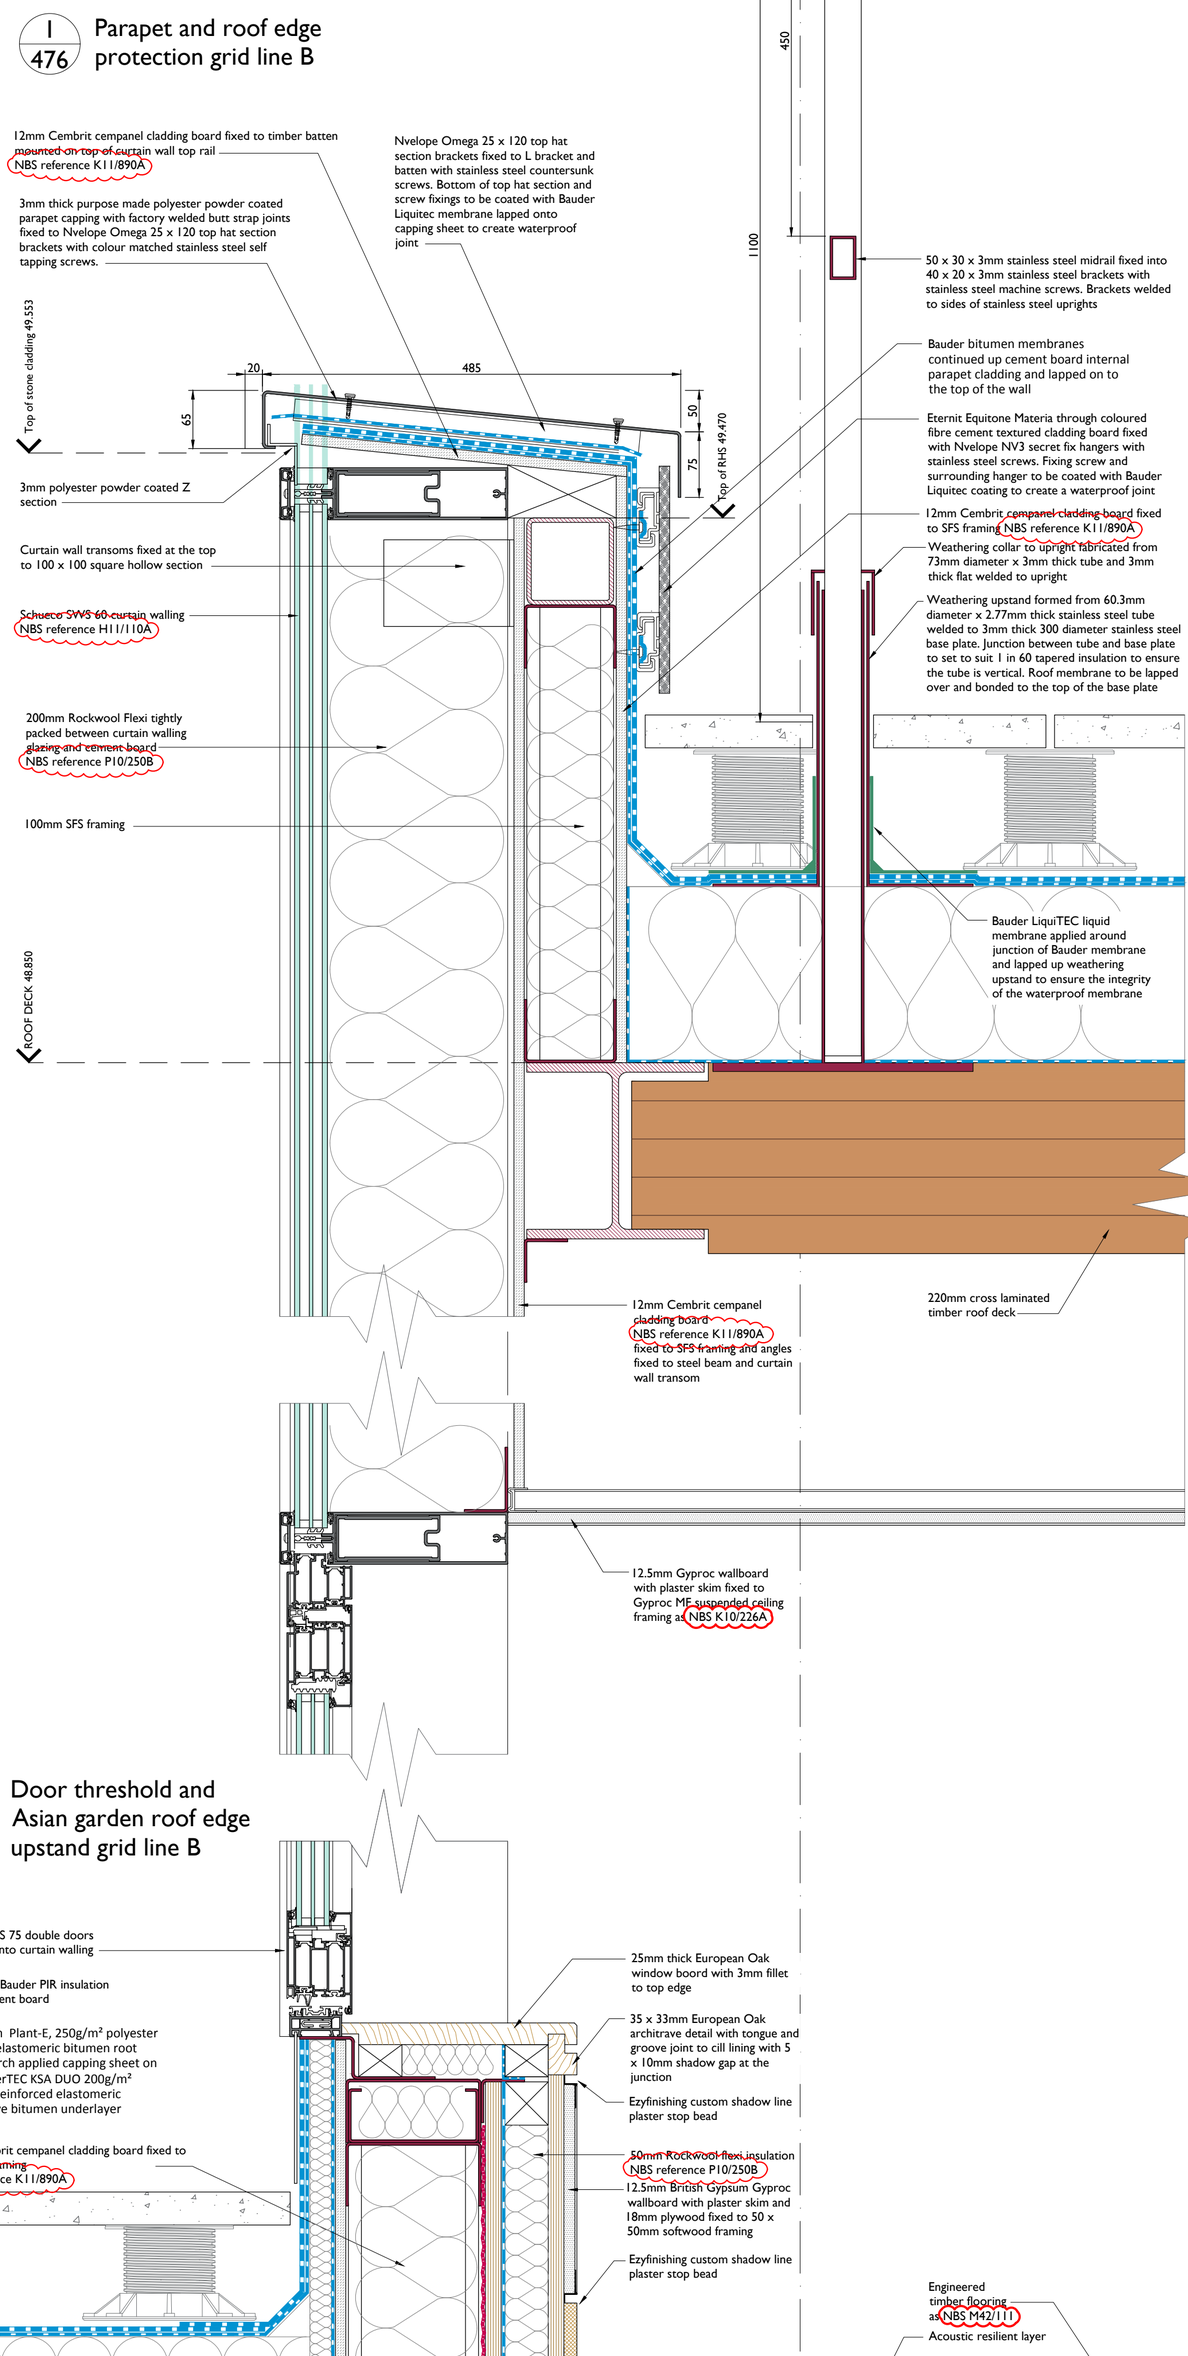

3/476 Asian garden roof edge upstand at junction with existing lead clad wall

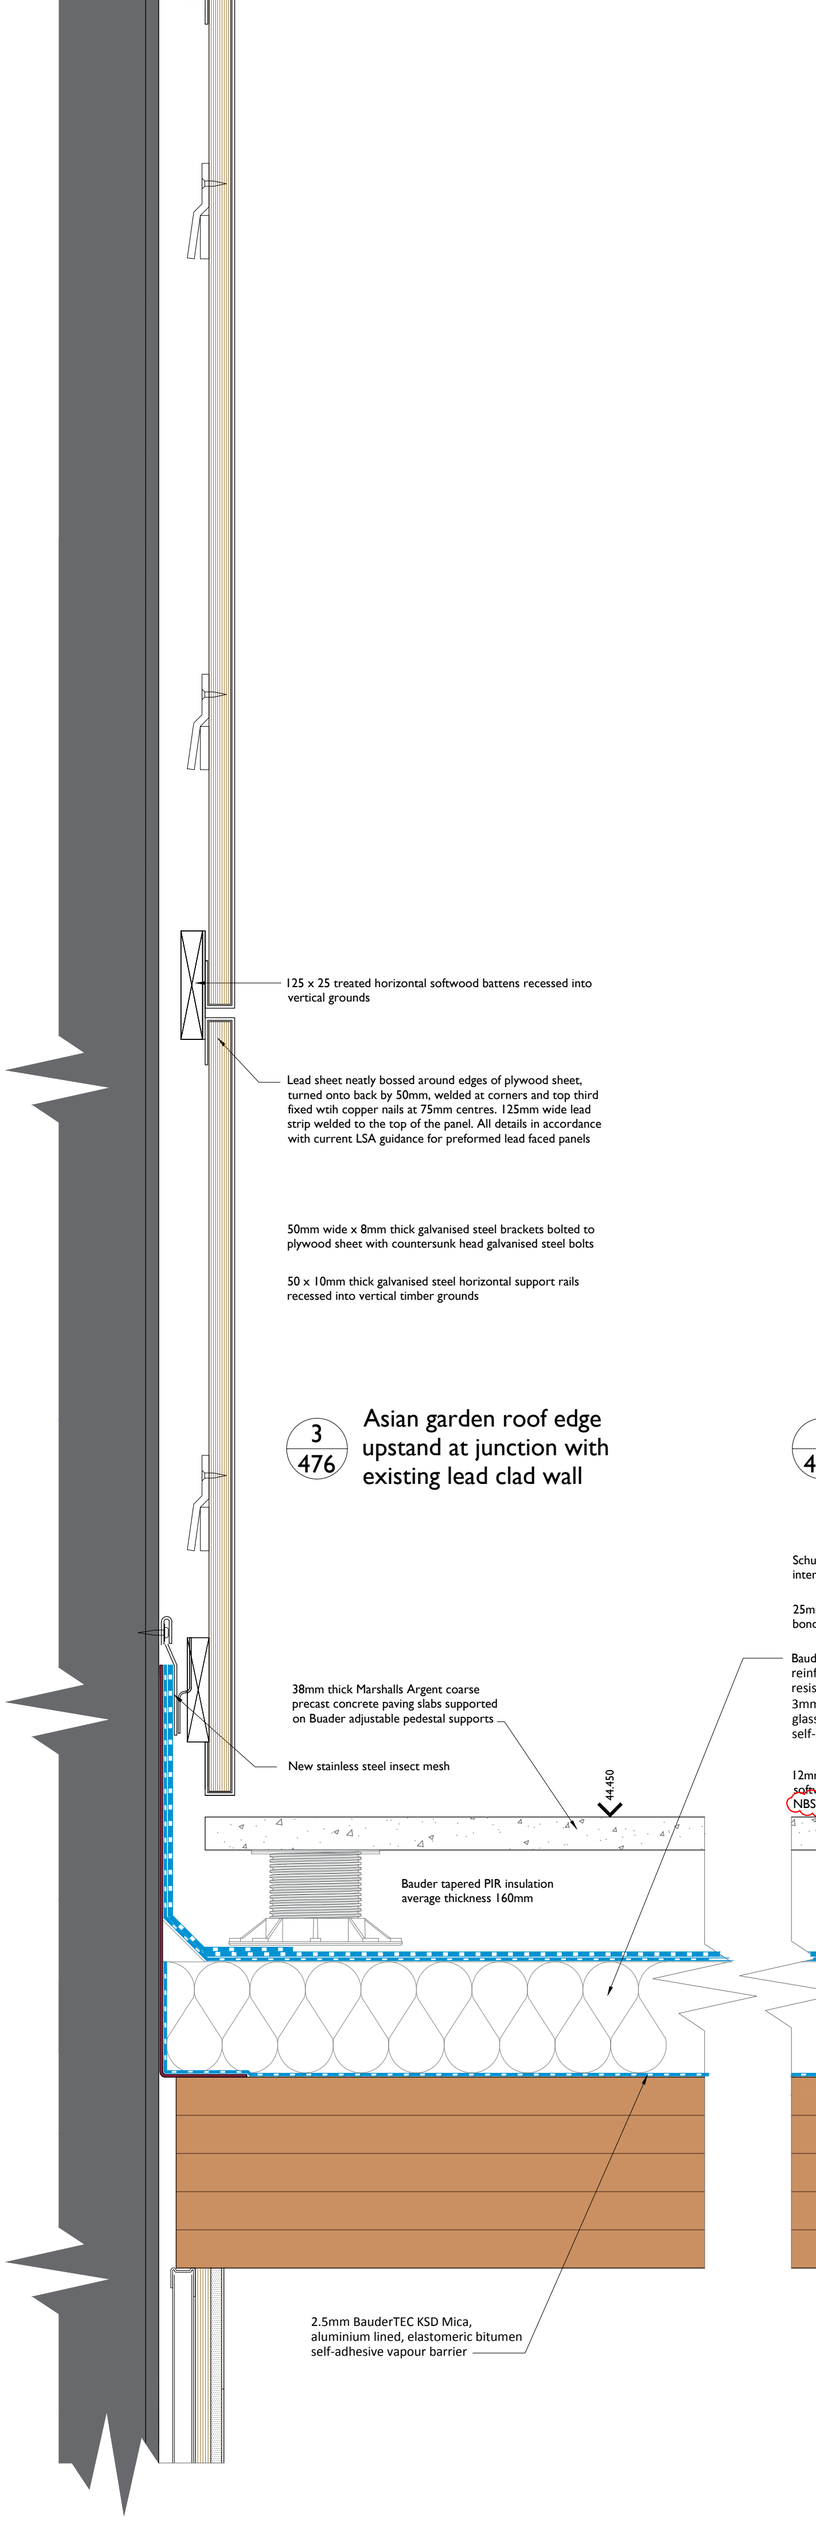

2/476 Door threshold and Asian garden roof edge upstand grid line B

1:5 Scale @ A1

0 100 200 300 400 500

Notes:						
Drawings are based on survey data and may not accurately represent what is physically present.	B	24/08/2018	SS	SS	NBS spec added	
Do not scale from this drawing. All dimensions are to be verified on site before proceeding with the work.	A	30/04/2018	GR	GR		
All dimensions are in millimeters unless noted otherwise.	First Issue	24/08/2018	GR	SS		
Purcell shall be notified in writing of any discrepancies.	ISSUE	DATE	DRAWN	CHECKED	DESCRIPTION	

CLIENT
University of Manchester

PROJECT
Manchester Museum Courtyard

DRAWING TITLE
6137-PUR-MMC-XX-DR-A-0476
Door from Gallery to Asian Garden

SIZE & SCALE
1:5 @ A1

DRAWING STATUS ISSUED FOR TENDER

JOB NUMBER 237010

DRAWING NO. 476

REVISION B

PURCELL

, Carver's Warehouse, 77 Dale Street, Manchester M1 2HG, T:+44[0]161 300 7747, E:manchester@purcelluk.com
© PURCELL 2012. PURCELL ® IS THE TRADING NAME OF PURCELL MILLER TRITTON LLP