
This document and its contents are the property of the Purchaser/Employer and Crookes Walker Consulting. They may not be copied or reproduced in any way, in part or whole, without prior written approval of both parties. Violations will result in legal action.
This drawing shall be read in conjunction with the CWC Mechanical and / or Electrical Specification(s).
DO NOT SCALE FROM THIS DRAWING

DESIGNERS RISK ASSESSMENT

REFER TO APPENDIX 1 OF M&E SPECIFICATION FOR DESIGNERS RISK ASSESSMENT SCHEDULE

DRAWING BACKGROUND(S):

MARKET STREET

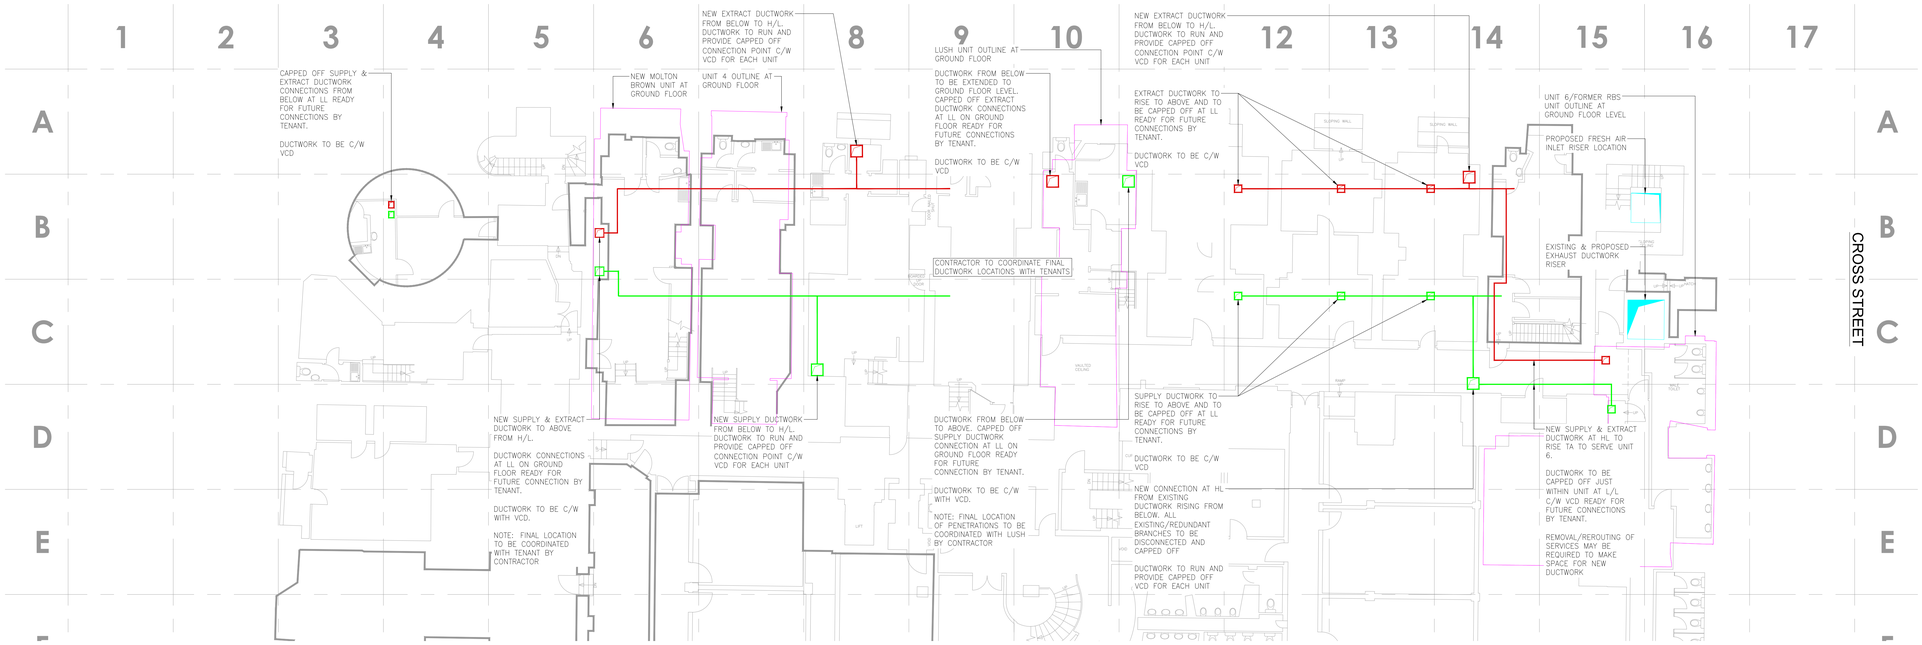

Rev	Date	Description	Eng	Chk
PL1	06.02.18	PLANNING ISSUE	SM	RW

Alberton House
30 St Mary's Parsonage
Manchester
M3 2WJ
Tel: 0161 834 9999
Fax: 0161 834 2066
E-mail: admin@cwcon.co.uk
Website: www.cwcon.co.uk

Client

GVA

Project

MANCHESTER ROYAL EXCHANGE MARKET STREET RETAIL VENTILATION

Drawing Title

MECHANICAL SERVICES
BASEMENT LEVEL
PROPOSED VENTILATION STRATEGY LAYOUT

Status

PLANNING ONLY

Project No.	Drawn	Scale / Paper Size
1567v2	SM	1:100 @ A0

Drawing No. 1567v2-B2-5701

Rev PL1