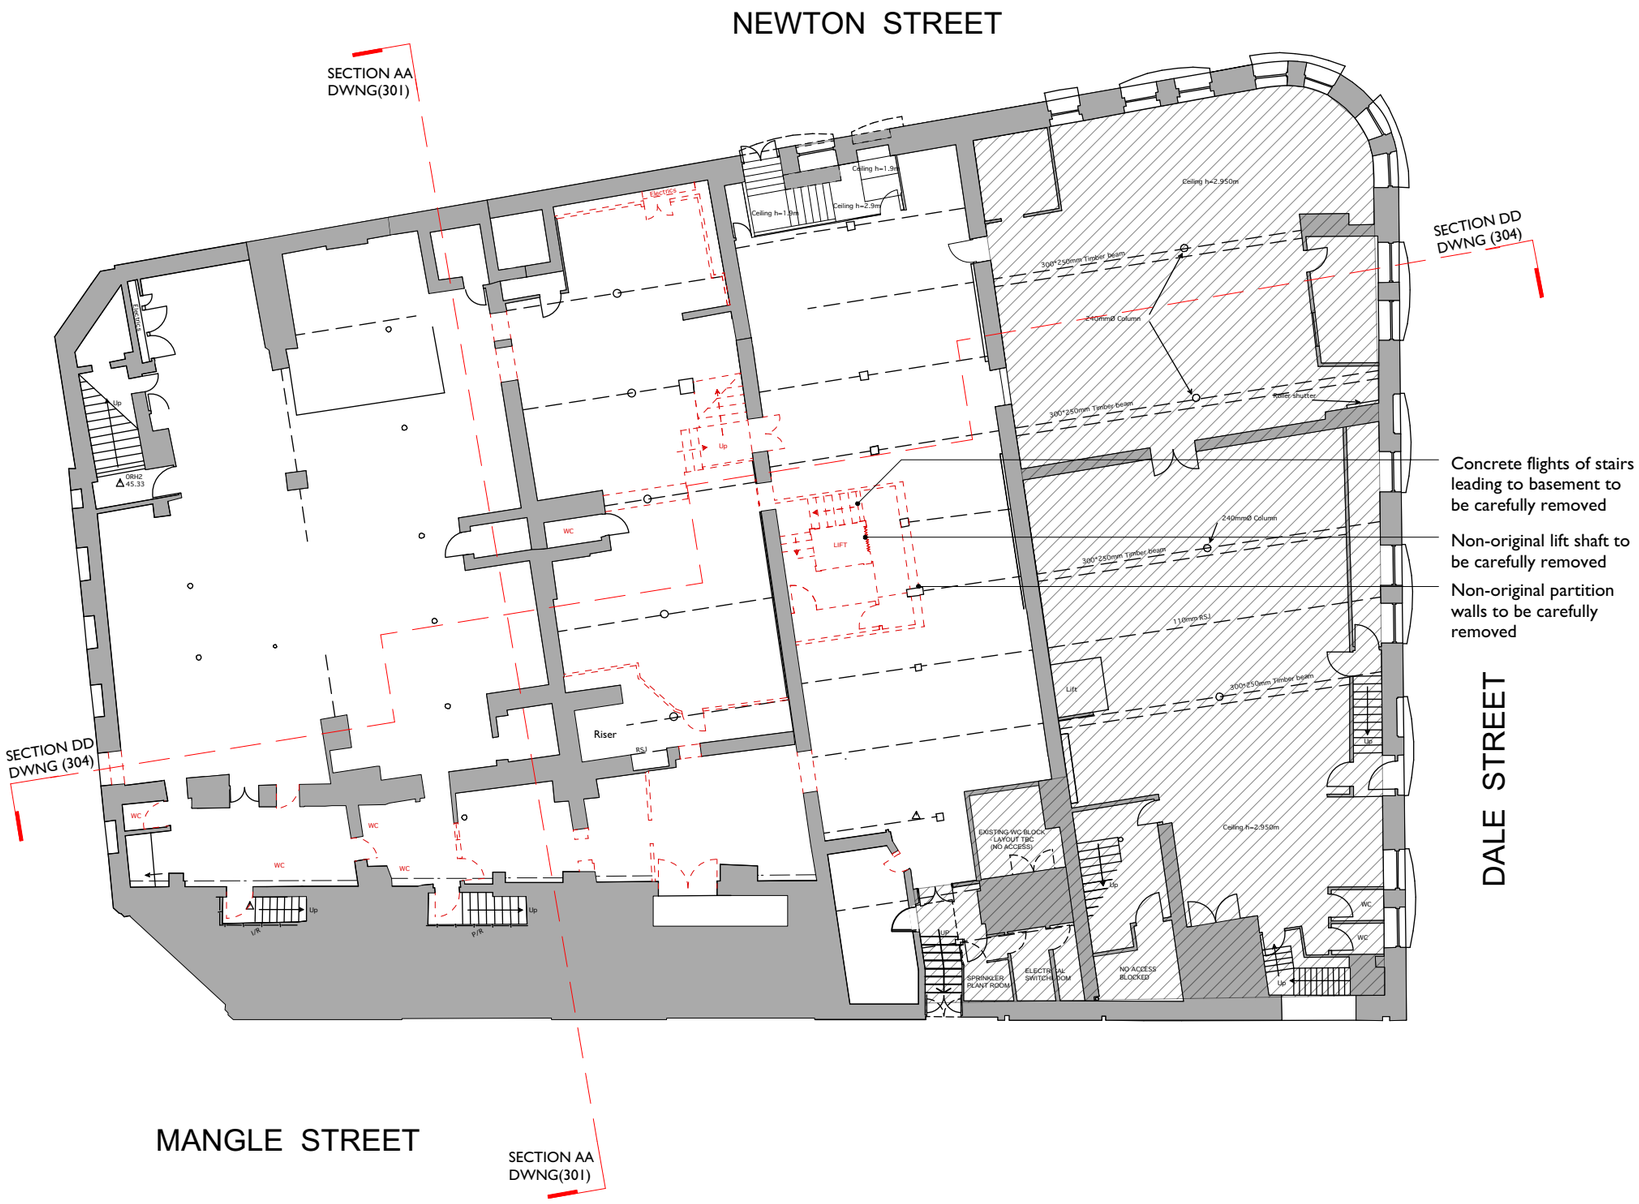


Concrete flights of stairs leading to basement to be carefully removed

Non-original lift shaft to be carefully removed

Non-original partition walls to be carefully removed

COPYRIGHT OF ATELIER MB LTD
DO NOT SCALE FROM THIS DRAWING
DIMENSIONS TO BE CHECKED ON SITE

All dimensions to be checked on site prior to any commencing work.

N

KEY

- Existing
- Proposed
- Downstand beams
- Existing to be removed
- Ceiling height below 1900mm
- Units in use, not part of application

Rev	Note	DRN	CHK
C 12.10.18	Extent of strip out to staircore revised.	ZS	ZS
B 10.10.18	Extent of strip out to Unit 1 and Sugar Rays revised.	ZS	ZS
A 11.05.18	Extent of strip out revised	ZS	ZS

8-16 Newton Street

Basement Floor Plan
Proposed Strip Out

scheme	1665
drwg no.	**P(111)**
rev	C
scale	**1:200@A3**
date first drawn	Oct 17
drawn	ZS

SK *sketch* ***P*** *proposed* ***T*** *tender* ***C*** *construction* ***AB*** *asbuilt*

www.ateliermb.co.uk
t 0161 236 0051
e architect@ateliermb.co.uk

Atelier MB
Urban Architects