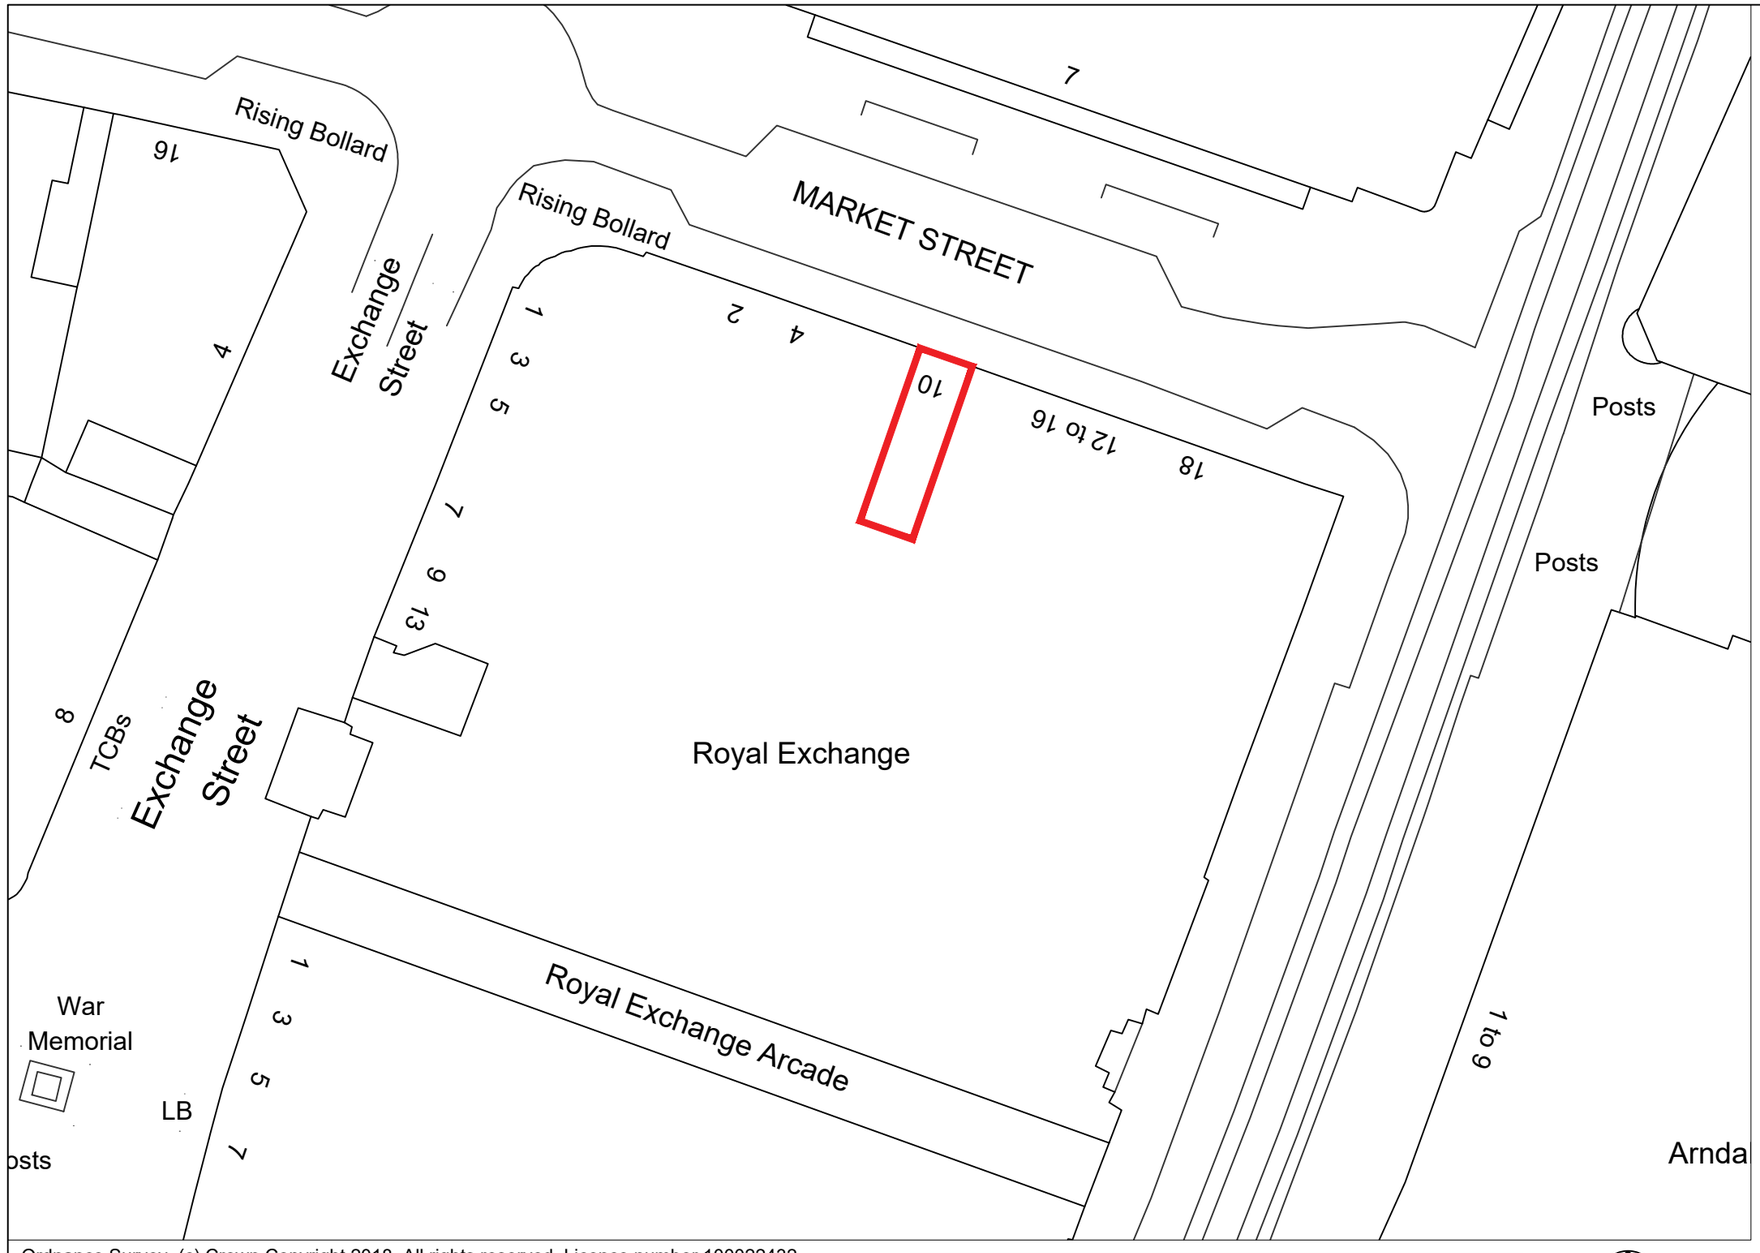

Ordnance Survey, (c) Crown Copyright 2018. All rights reserved. Licence number 100022432

SITE PLAN

SCALE 1:500 @A3

0 10m 20m

N

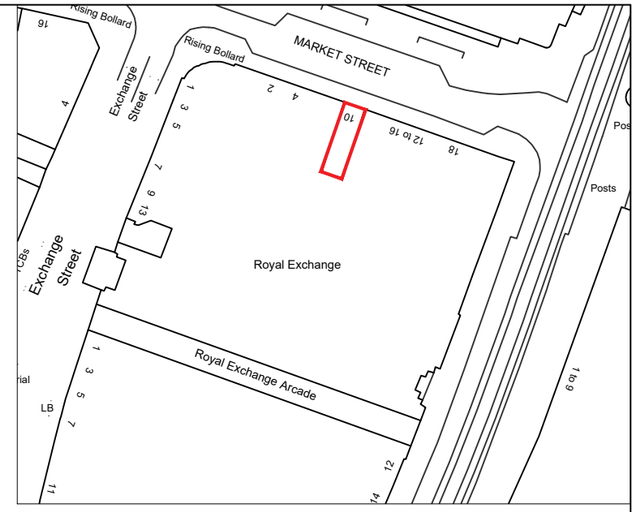

Ordnance Survey, (c) Crown Copyright 2018. All rights reserved. Licence number 100022432

0 10m 20m 50m 100m

LOCATION PLAN

SCALE 1:1250 @A3

N

PLANNING

KEY

DEMISE LINE OF 10, MARKET STREET, MANCHESTER M1 1PT

REV	BY	DATE	DESCRIPTION
P1	AK	20/07/18	PLANNING ISSUE

LUSH FRESH HANDMADE COSMETICS

Hyphen
39 Moreland Street
London, EC1V 8BB
+44 20 7940 3170
info@hyphen.archi

Do not scale from this drawing
Report any discrepancies to the author
© The Hyphen Group Ltd

PROJECT NO:	6318	CHECKED BY:	LT
DRAWN BY:	AK	DATE:	20/07/2018

DRAWING TITLE:

SITE & LOCATION PLAN

PROJECT TITLE:

MANCHESTER MARKET STREET

DRAWING REF:

6318/900