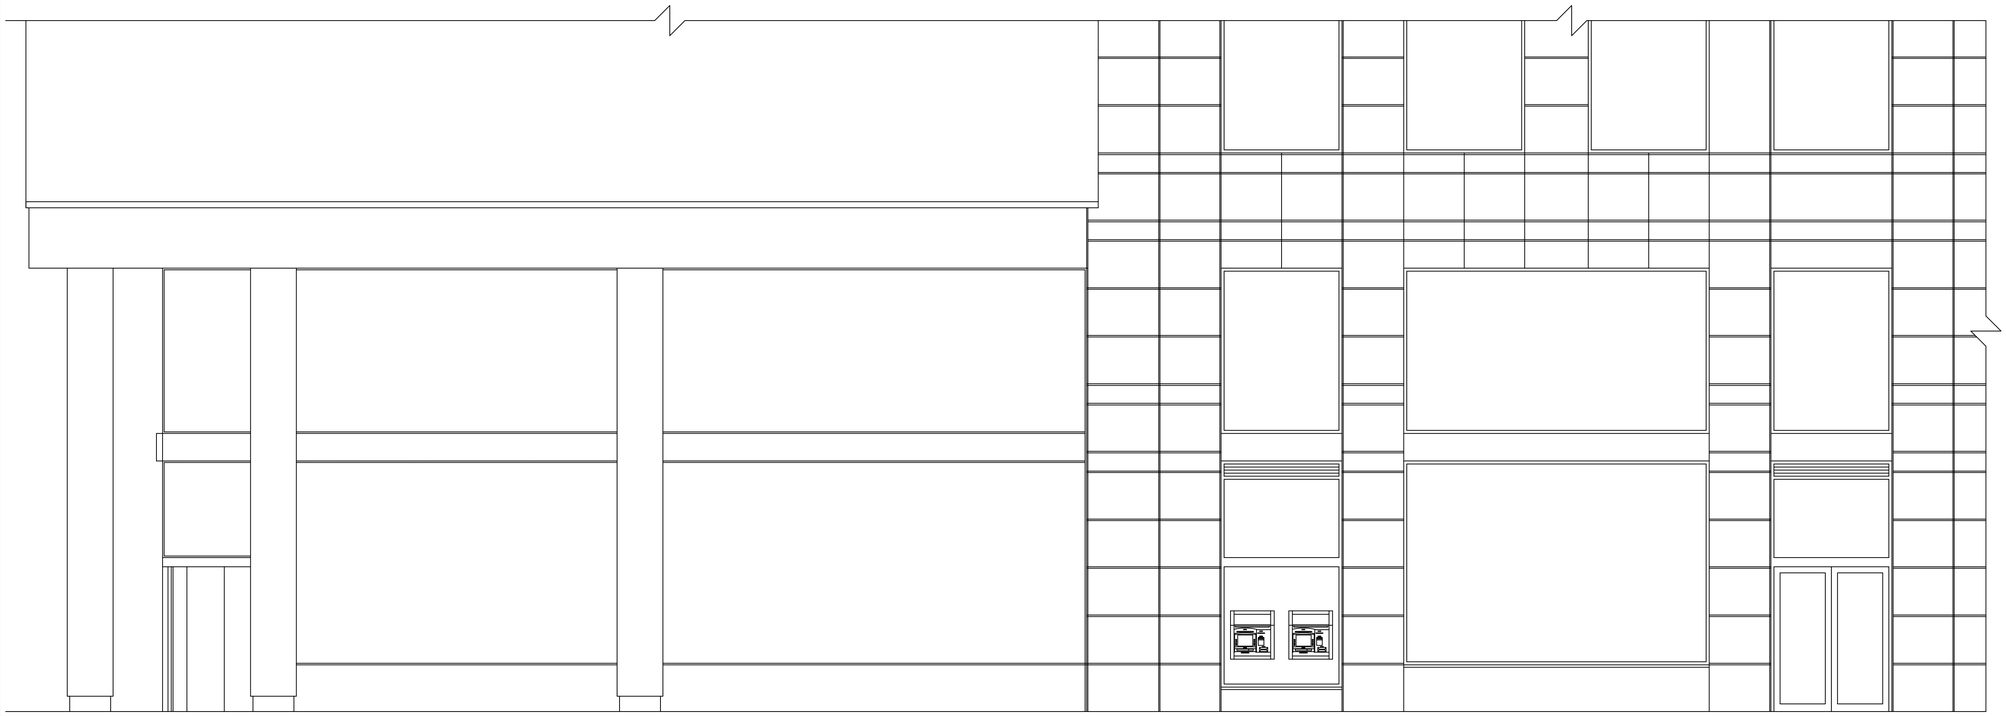

EXISTING ELEVATION TO IRWELL SQUARE

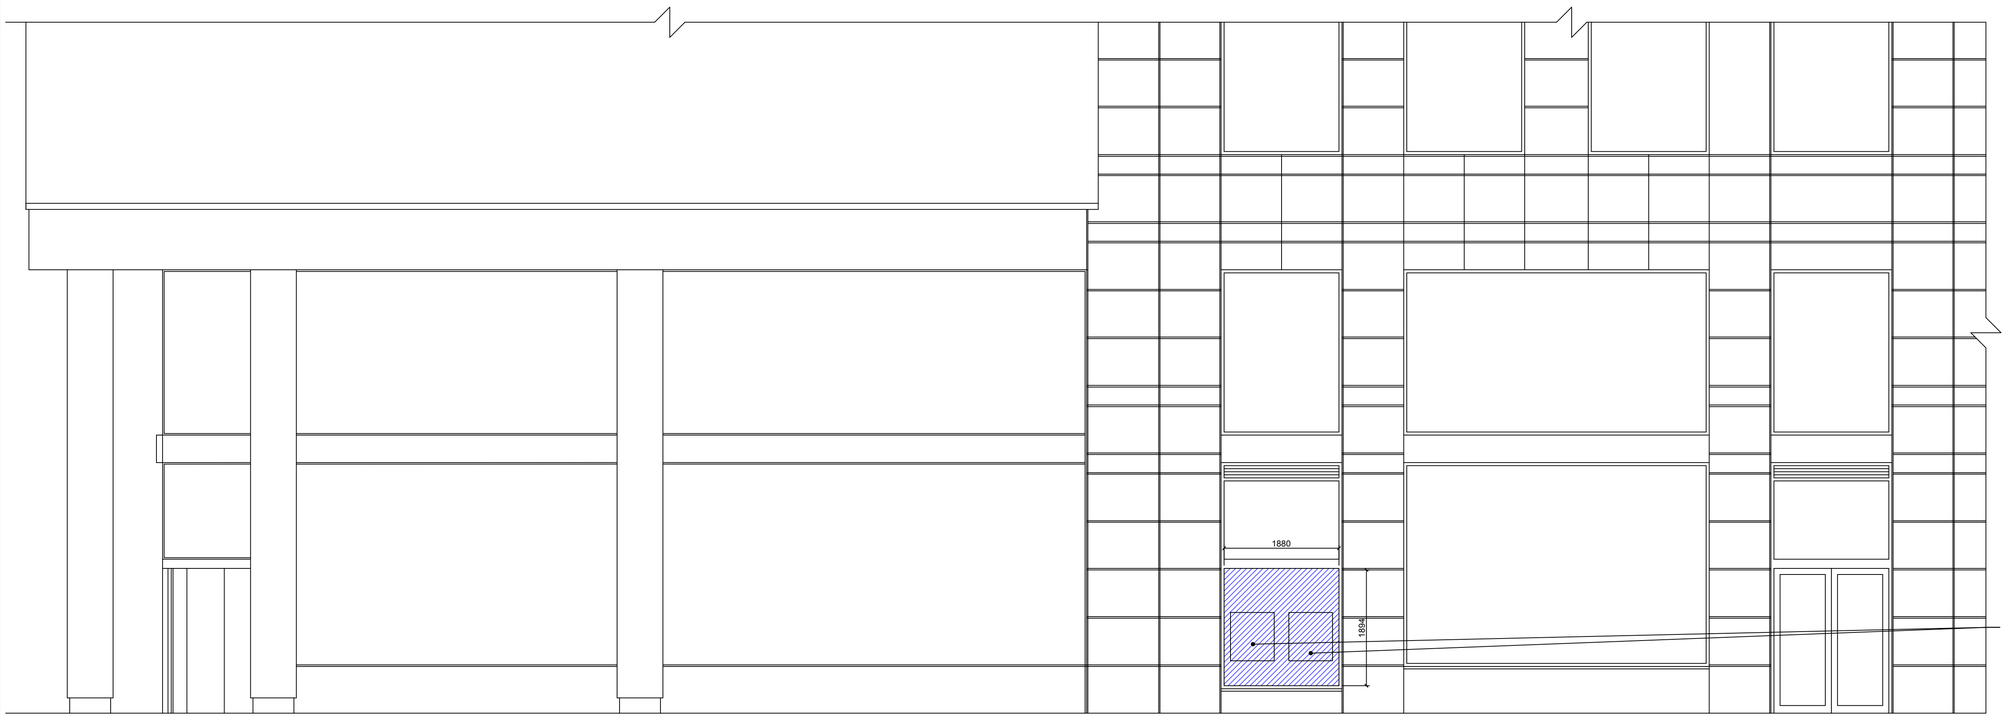

- Remove external ATMs (shown dashed red) and install new glazed panel (area shown hatched blue).
-Dimensions to be confirmed on site.

PROPOSED ELEVATION TO IRWELL SQUARE

1:0 0.5 0 1.0 2.0 3.0 4.0 5.0 6.0 7.0 8.0 9.0 10m

Group Property

Notes:

This drawing is the copyright and property of The Royal Bank of Scotland plc.
It must not be copied or published without written consent.



Existing External Image

PLANNING

rev	description	date

RBS
The Royal Bank of Scotland Group

project
RBS BRANCH SPINNINGFIELDS
3 Hardman Boulevard, Manchester
M3 3AQ

title
ELEVATION TO IRWELL SQUARE
EXISTING & PROPOSED

scale
1:50 @ A1

drn	chk	app
RH	NJL	
date	date	date
10.05.18	10.05.18	

consultants' drawing number
D1069-034-001

brand

rbs drawing number

rev.
/