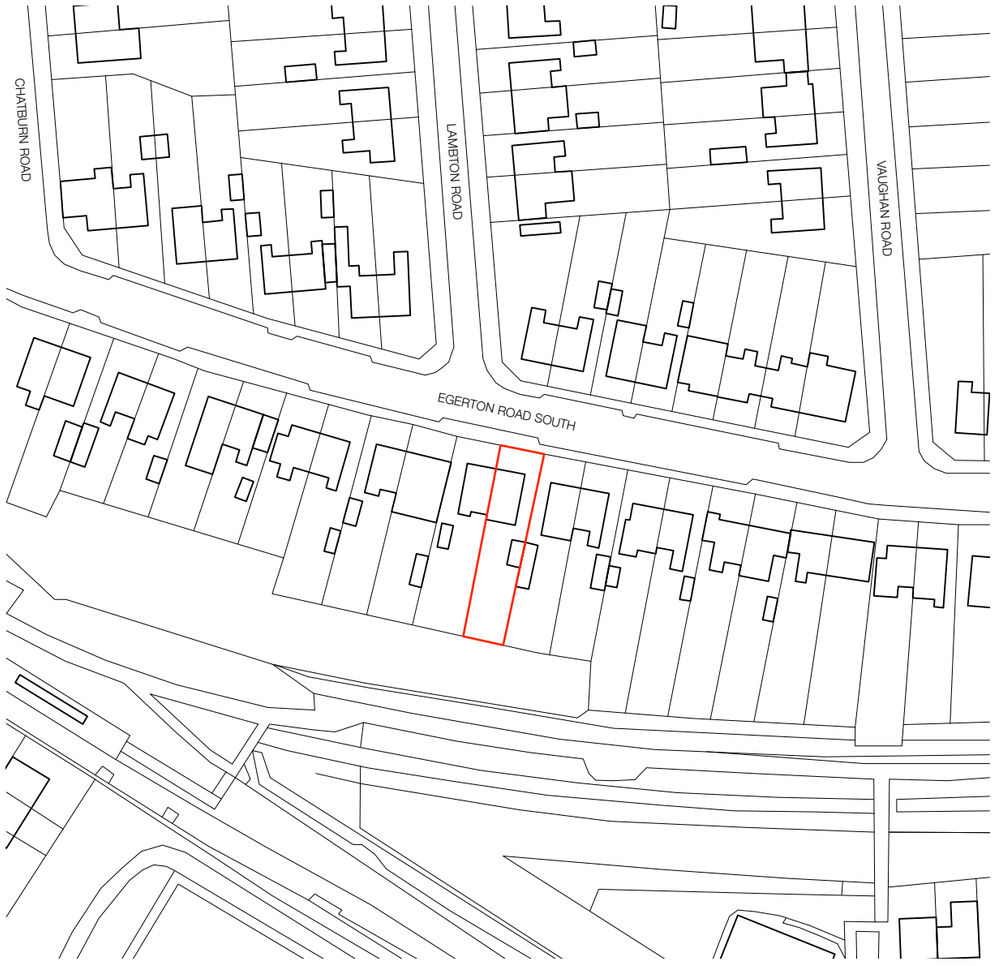


LOCATION PLAN
1:1250 @ A3

N

FOR PLANNING

REV.	DATE	DESCRIPTION
-	23.07.18	PLANNING SUBMISSION

CLIENT: MR & MRS HAIGH
PROJECT TITLE: HOUSE EXTENSION & REMODELLING
ADDRESS: 89 EGERTON ROAD SOUTH, CHORLTON, MANCHESTER M21 0YH
DRAWING TITLE: LOCATION PLAN
DRAWING NO: **021_P_001** | SCALE: 1:1250 @ A3 | DATE: JULY 2018

ALEX MELHUISH
ARCHITECTURE

19 OLDFIELD ROAD,
SALE,
MANCHESTER
M33 2AP
T 07743219570
E alex_melhuish@hotmail .com