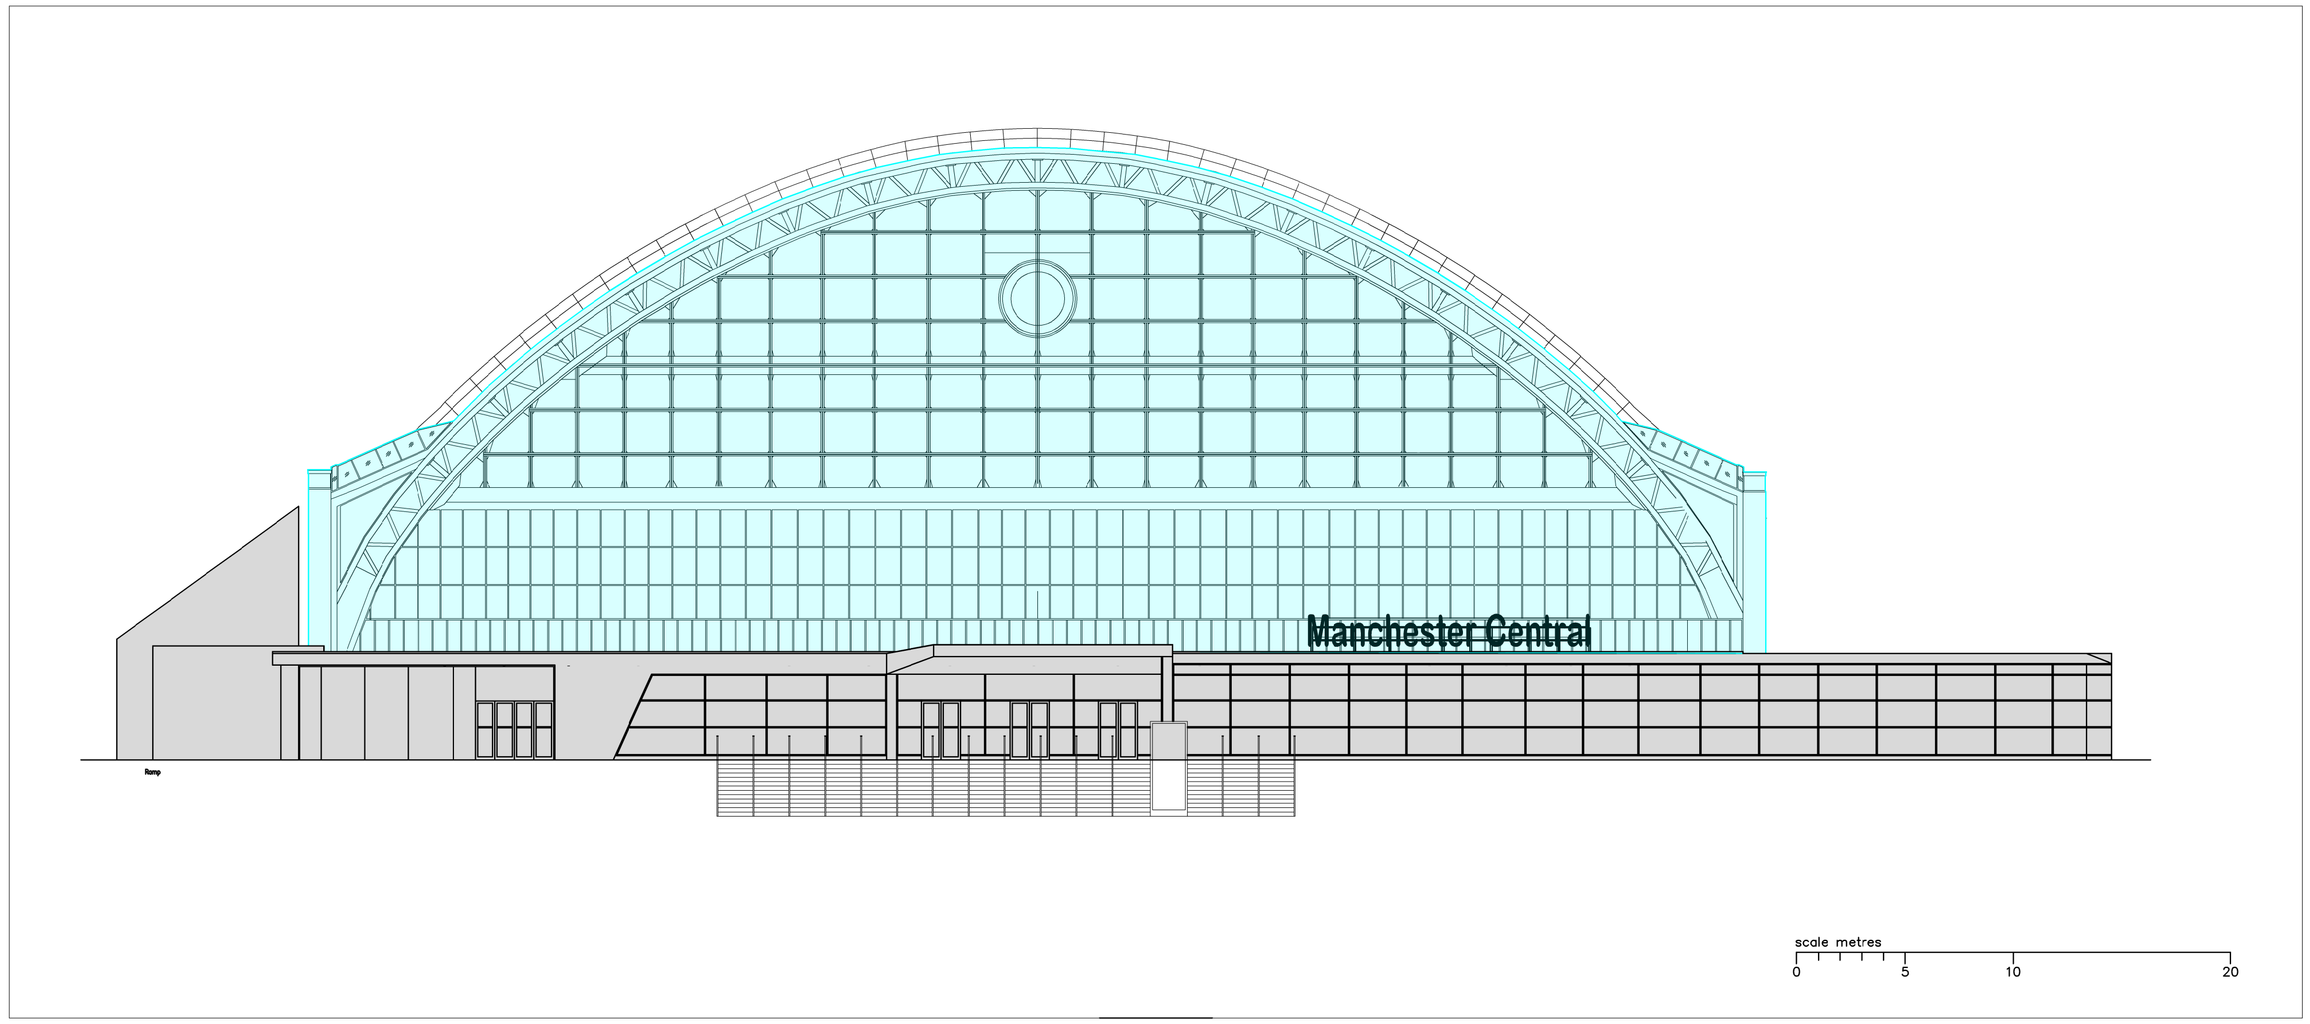

Existing North East Elevation

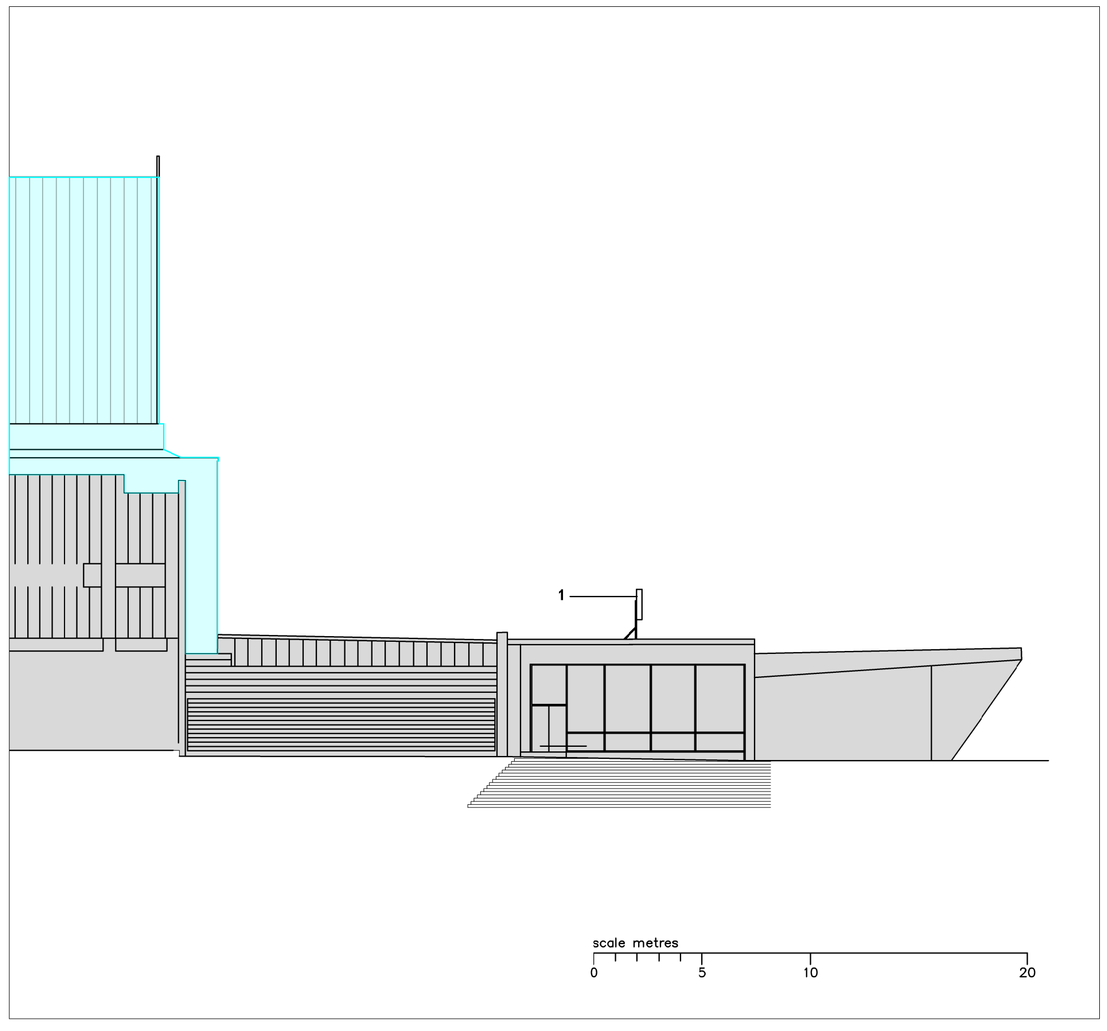

Existing South East Elevation

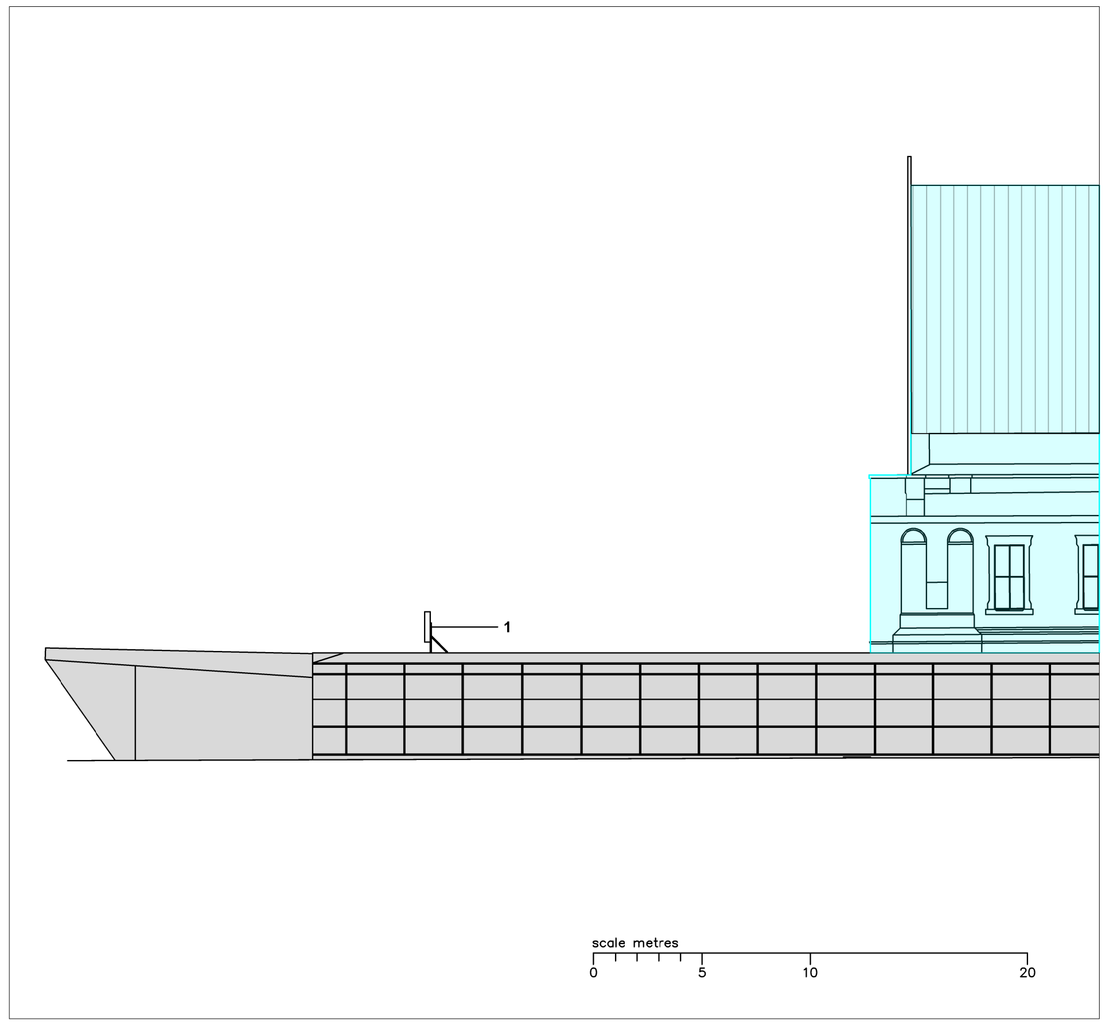

Existing North West Elevation

Key

Original building

2008 Extension

Notes

1 Roof-mounted, stainless steel, freestanding Manchester Central letters

Rev	Date	By	Description

Planning

Richard Drinkwater Architects
Unit 8, Oak Green, Stanley Green Business Park, Cheadle Hulme, Cheadle SK8 6QL
t 0161 359 1101 e richard@drinkwaterarchitects.com

Project	Facade Lighting Scheme
Location	Manchester Central, Windmill Street, Manchester M2 3GX
Title	Existing Elevations
Drawing No	07487_02
Revision	-
Scale	1:200 @ A1
Drawn By	RD
Date	10.08.18

© Copyright Richard Drinkwater Architects 1998 - 2018