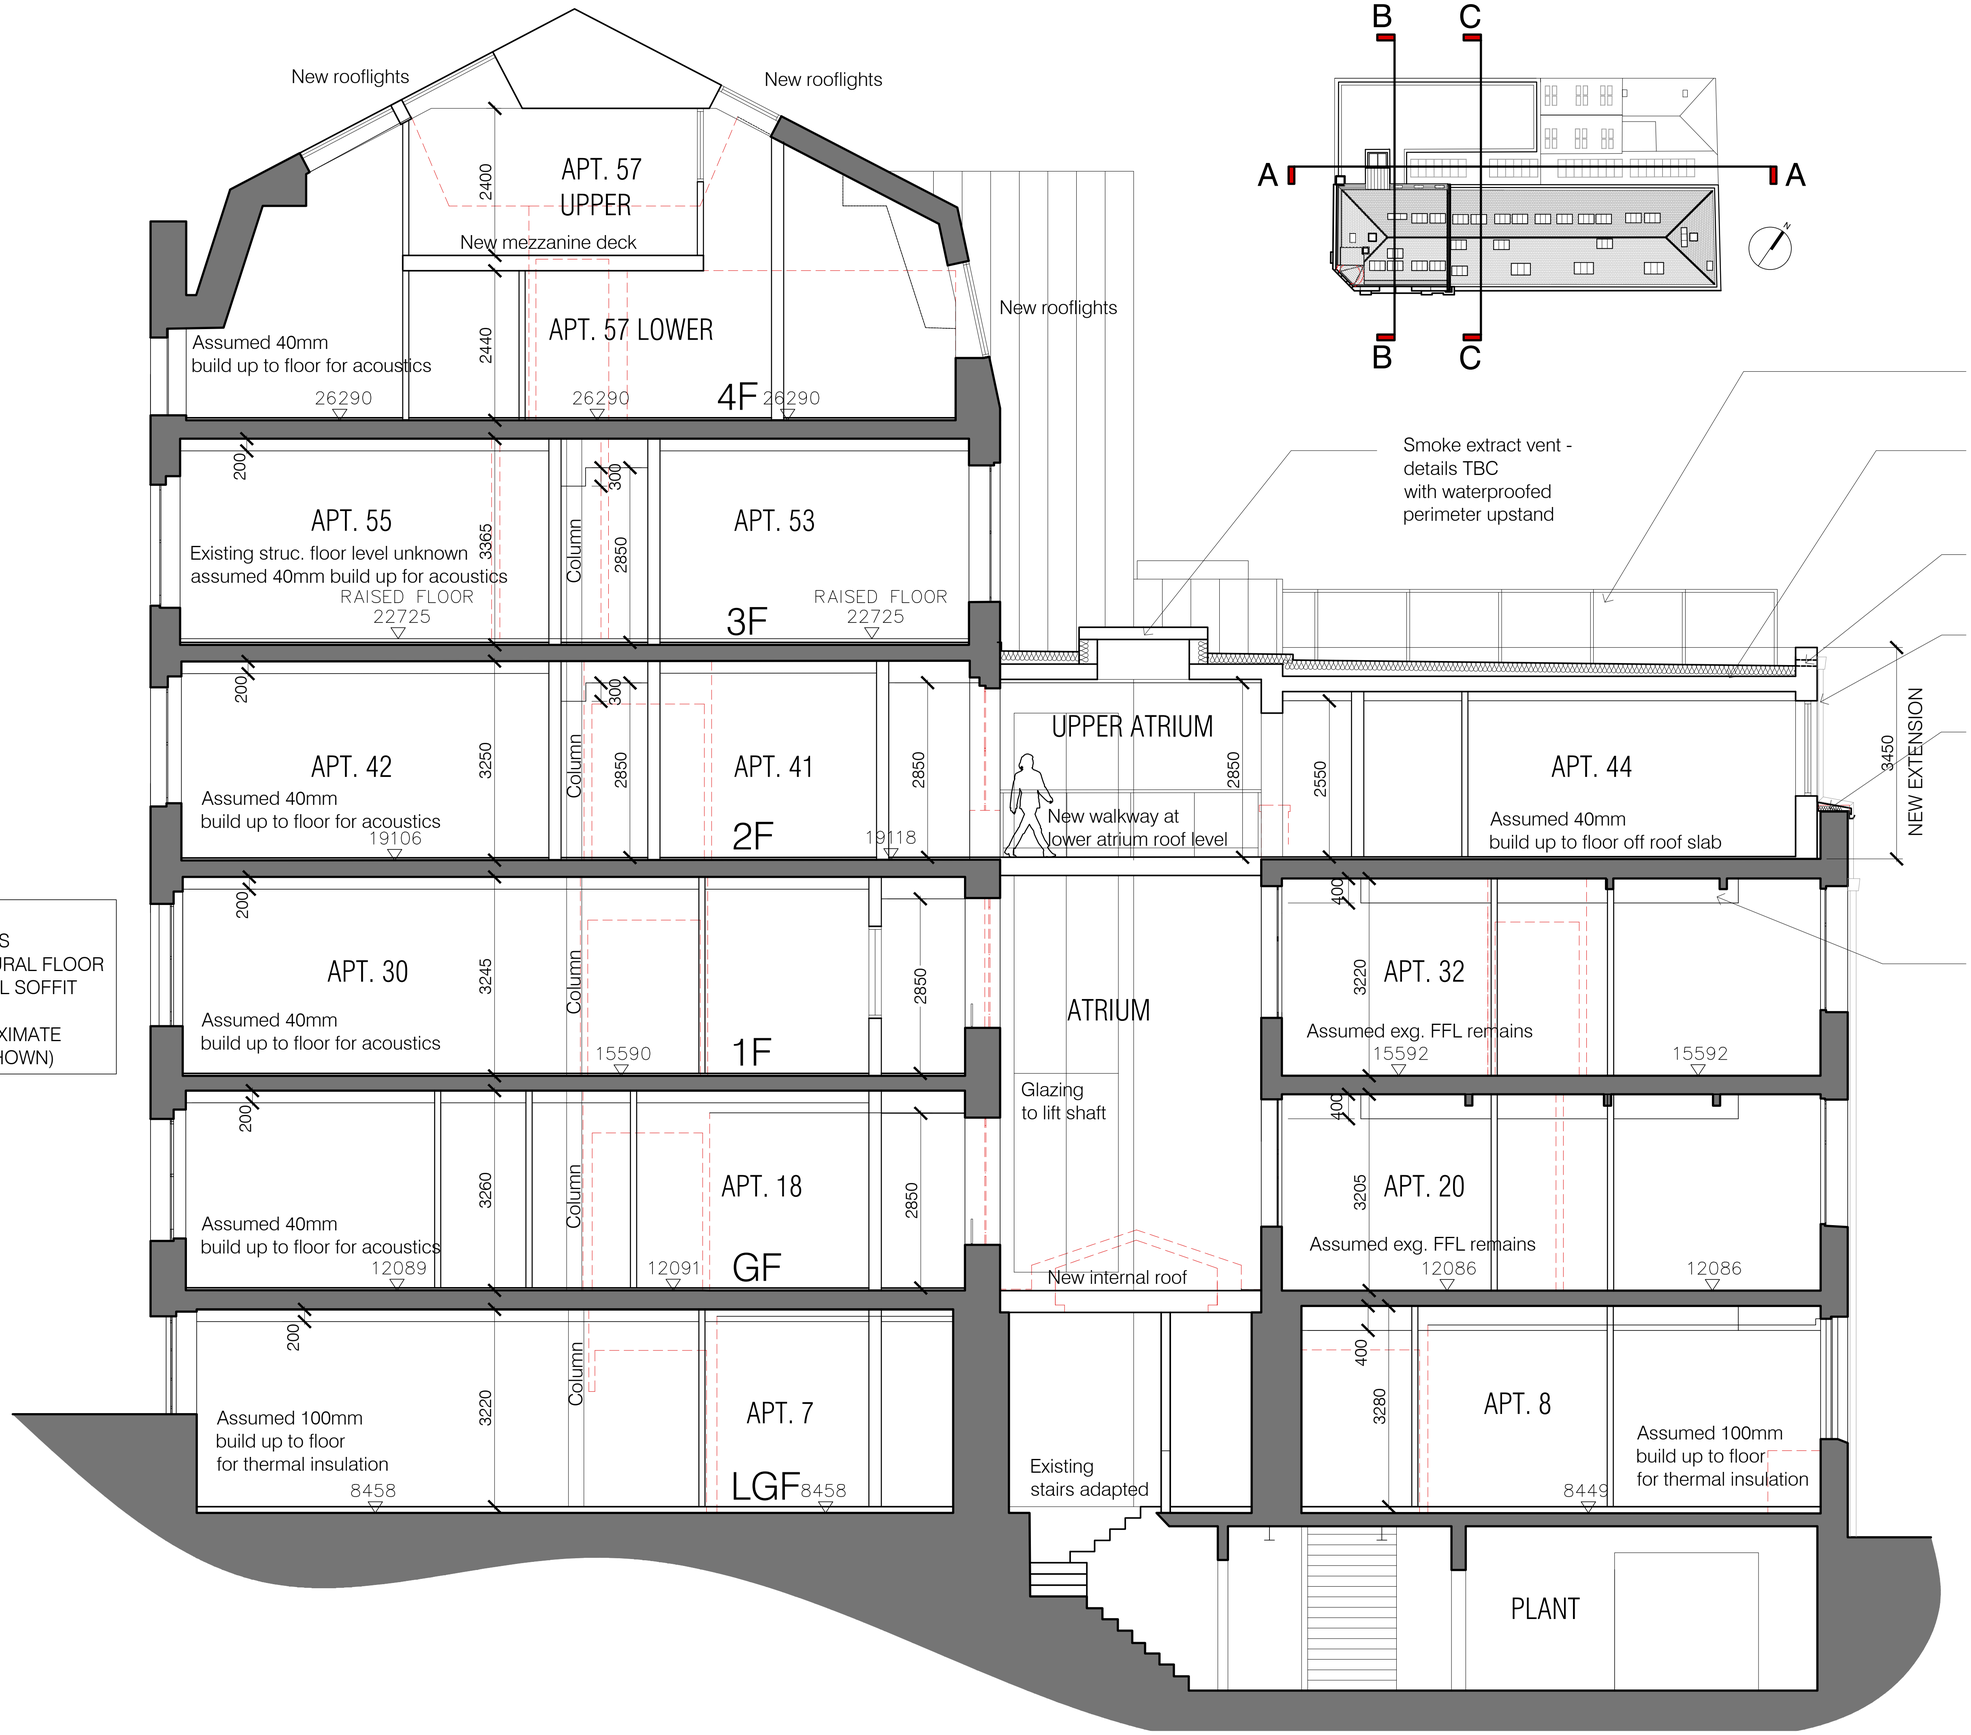


PARTY WALLS
AND PARTITIONS
FROM STRUCTURAL FLOOR
TO STRUCTURAL SOFFIT
IN ALL CASES
(AS PER APPROXIMATE
DIMENSIONS SHOWN)

A ISSUED FOR PLANNING 27/07/2018
Revision

AXIS architecture
Talbot Chambers 2-6 North Church Street Sheffield S1 2DH
tel: +44(0)114 2490944 fax: +44(0)114 2490966 www.axis-architecture.com

23 NEW MOUNT STREET
MANCHESTER
HOMEZZZ LTD.

GA SECTION B-B

A1 Scale	A3 Scale	Date	Drawn By
1:50	1:100	JUNE 2018	AXIS

Drawing Number: 27005(03)05 Revision: A
PLANNING

© COPYRIGHT EXISTS ON ALL DESIGN AND INFORMATION SHOWN
DO NOT SCALE for manufacture. Verify all dimensions prior to construction