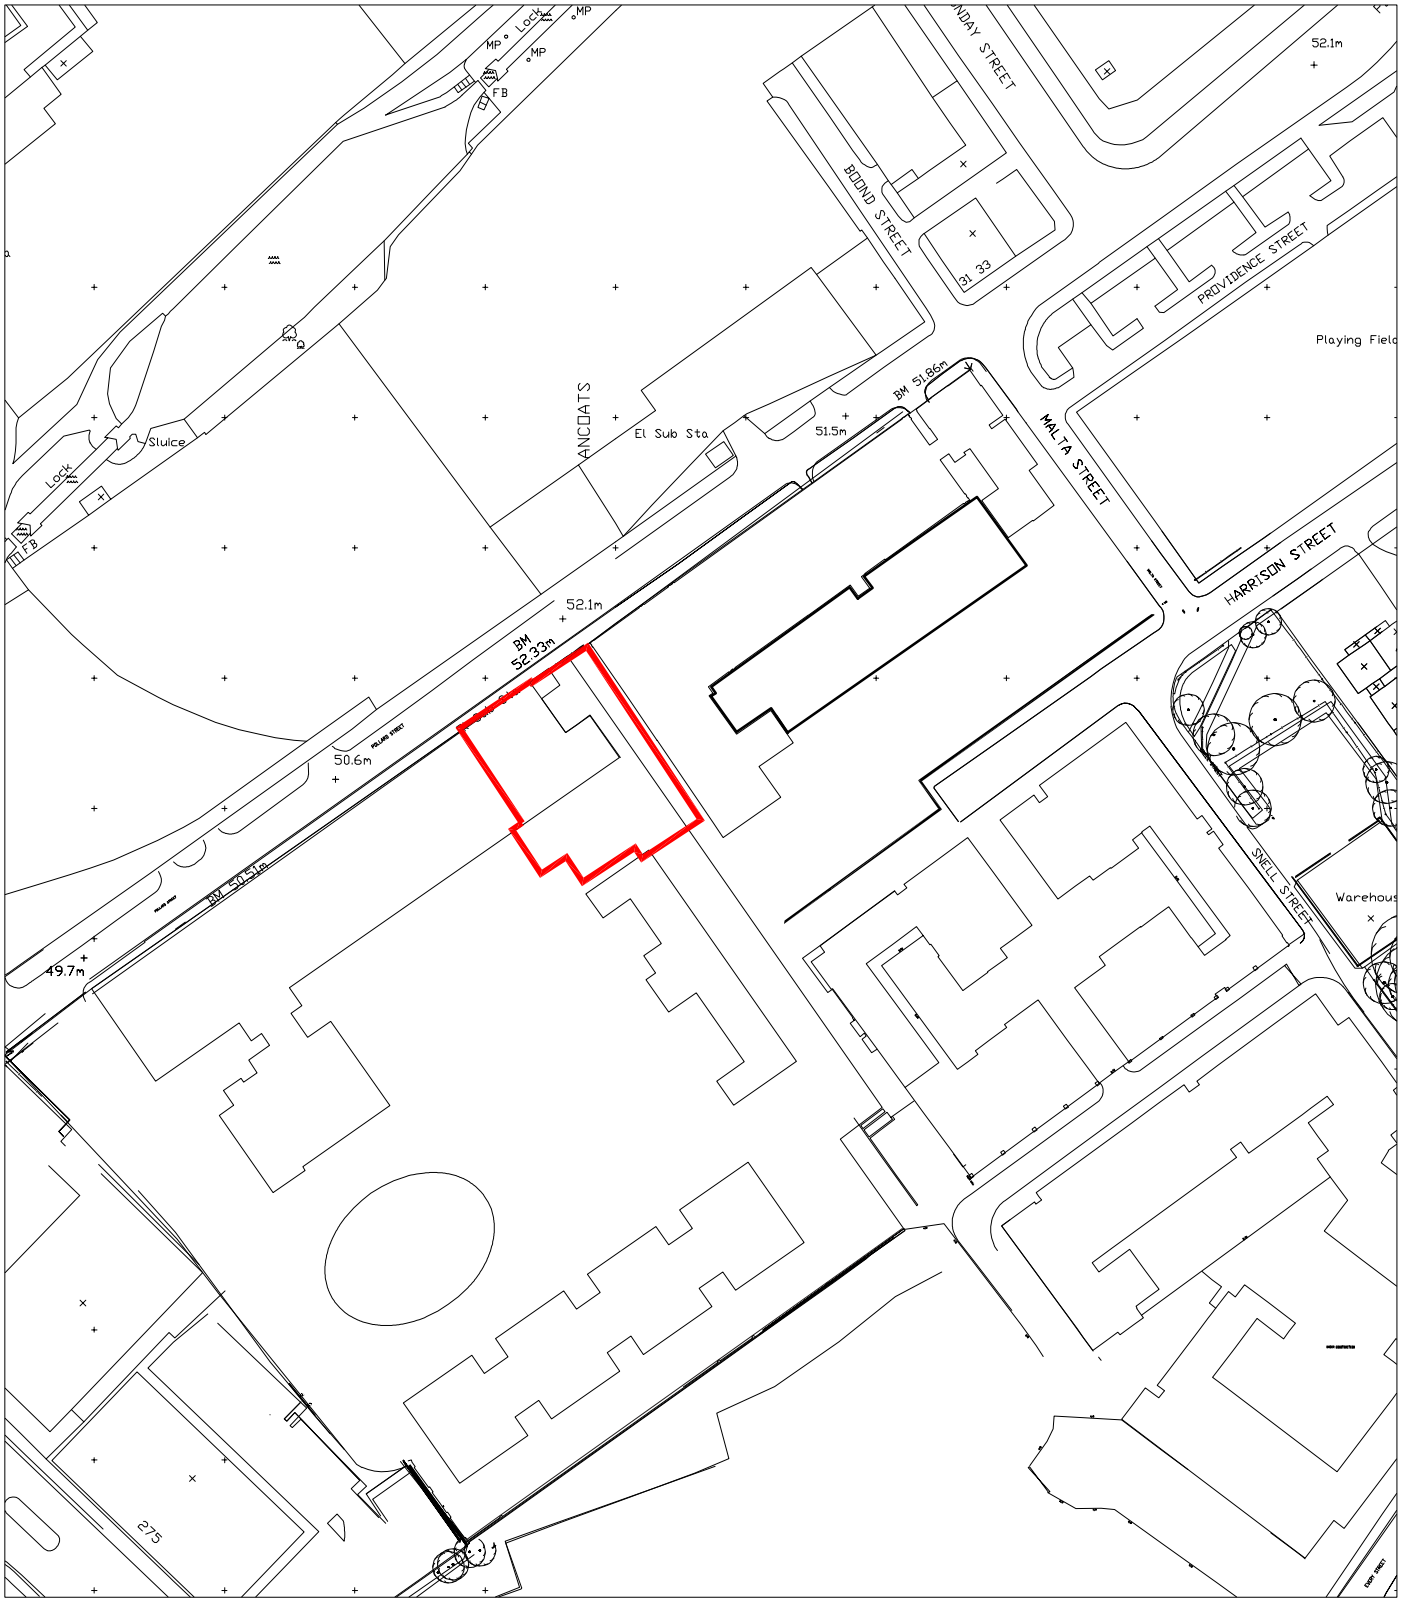


Albion Mill & Vulcan Mill Development

Albion Mill Boiler House
Change of Use

Site Location Plan

Scale 1:1250 @A4

July 2018 Rev A

Russells
Construction