All Dimensions should be checked on site.
Do not scale this drawing.
Any drawing errors should be brought to the attention of the architect.
COPYRIGHT DaC Design

REVISIONS:

REV:	DETAILS OF REVISION	DATE
A -	Rear lower dormer removed and upper level extension reduced	6 7 18

NORTH

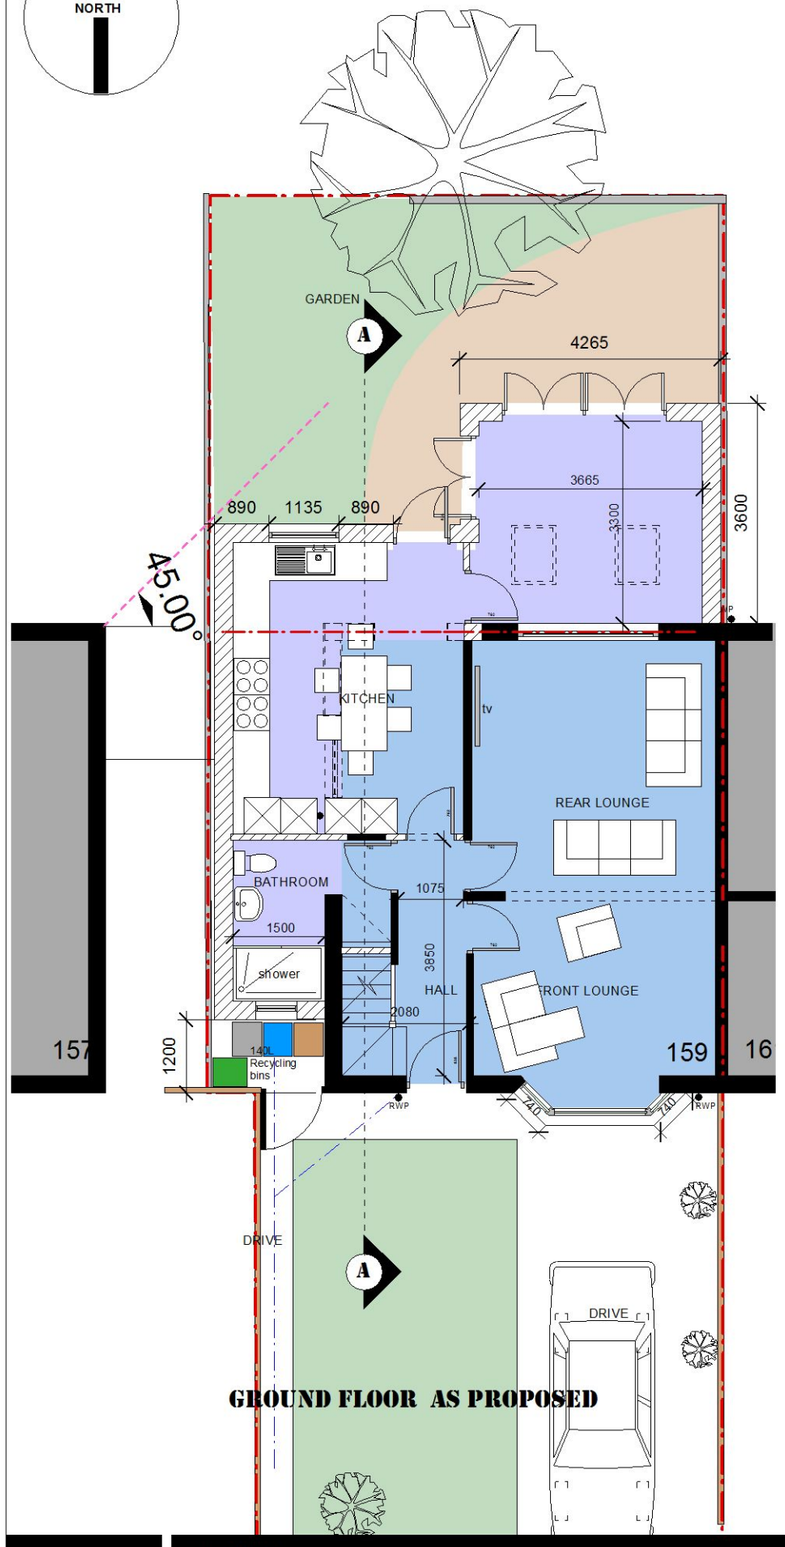

GROUND FLOOR AS PROPOSED

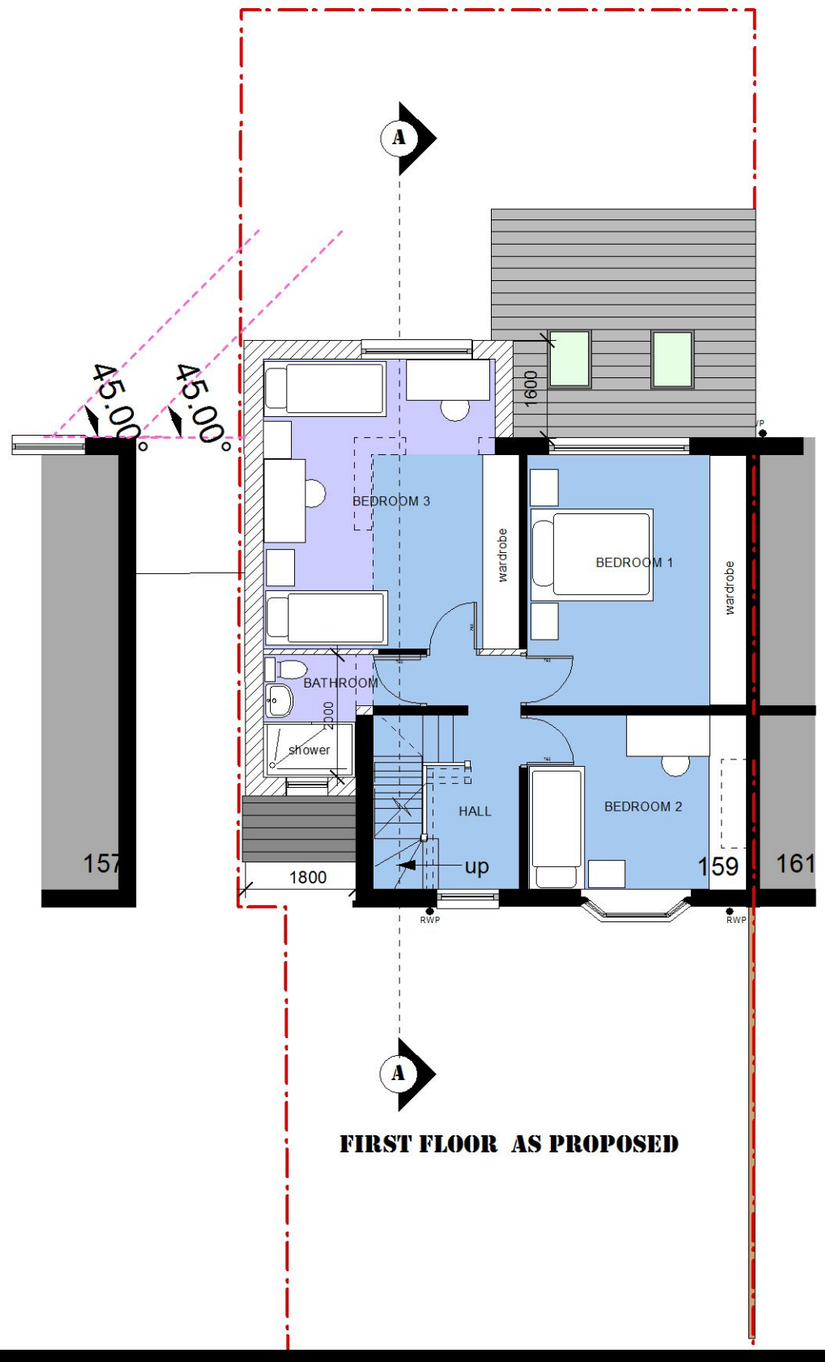

FIRST FLOOR AS PROPOSED

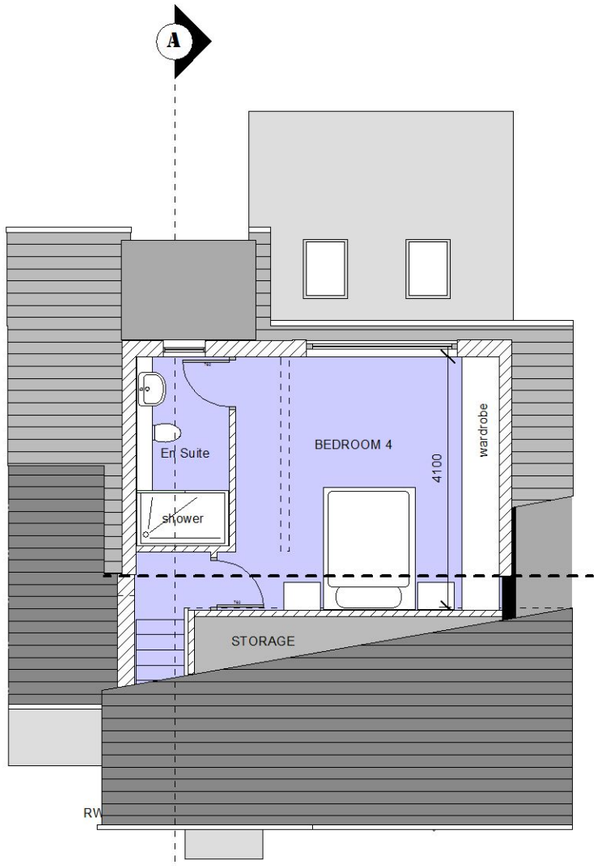

ATTIC FLOOR AS PROPOSED

0m 2m 4m
SCALE 5m

P04B

DRAWING: FLOOR PLANS as PROPOSED

JOB TITLE: REMODEL & EXTENSION _ 159 Wilbraham Rd, Manchester, M14 7DS

CLIENT: Mr & Mrs Hussain
SCALE: 1:100 @ A3
DATE: July 2018

D@C DESIGN
ARCHITECTURE & PLANNING
0776 452 3545 0161 425 3934