
COPYRIGHT OF ATELIER MB LTD
DO NOT SCALE FROM THIS DRAWING
DIMENSIONS TO BE CHECKED ON SITE

All dimensions to be checked on site prior to any commencing work.

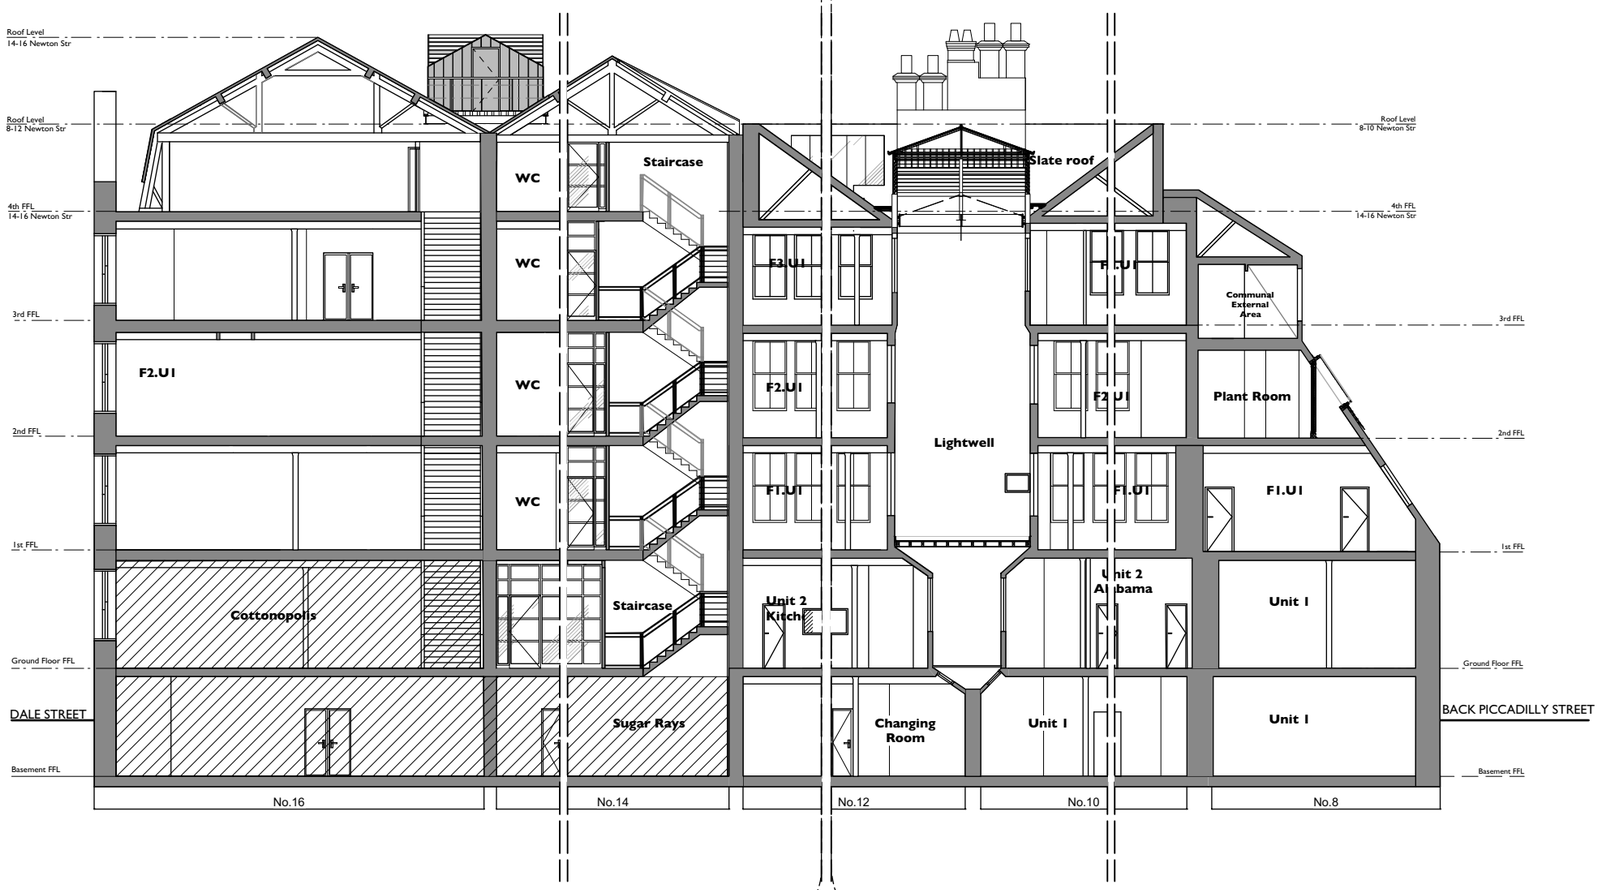

MANGLE STREET

Proposed Section DD



P(314)

P(315)

KEY

- Existing
- Downstand beams
- Extent of works
- Proposed
- Units in use, not part of application

Rev	Note	DRN	CHK
B 10.10.18	'Lid' cover to lightwell revised.	ZS	AB
A 15.05.18	'Lid' cover added to lightwell. Existing staircase to no.14 retained.	ZS	AB

8-16
Newton Street

Section DD
Proposed

scheme	1665
drwg no.	**P(304)**
rev	B
scale	1:50@A3
date first drawn	Jul 17
drawn	RG

SK sketch P proposed T tender C construction AB asbuilt

www.ateliermb.co.uk
t 0161 236 0051
e architect@ateliermb.co.uk

Atelier MB
Urban Architects