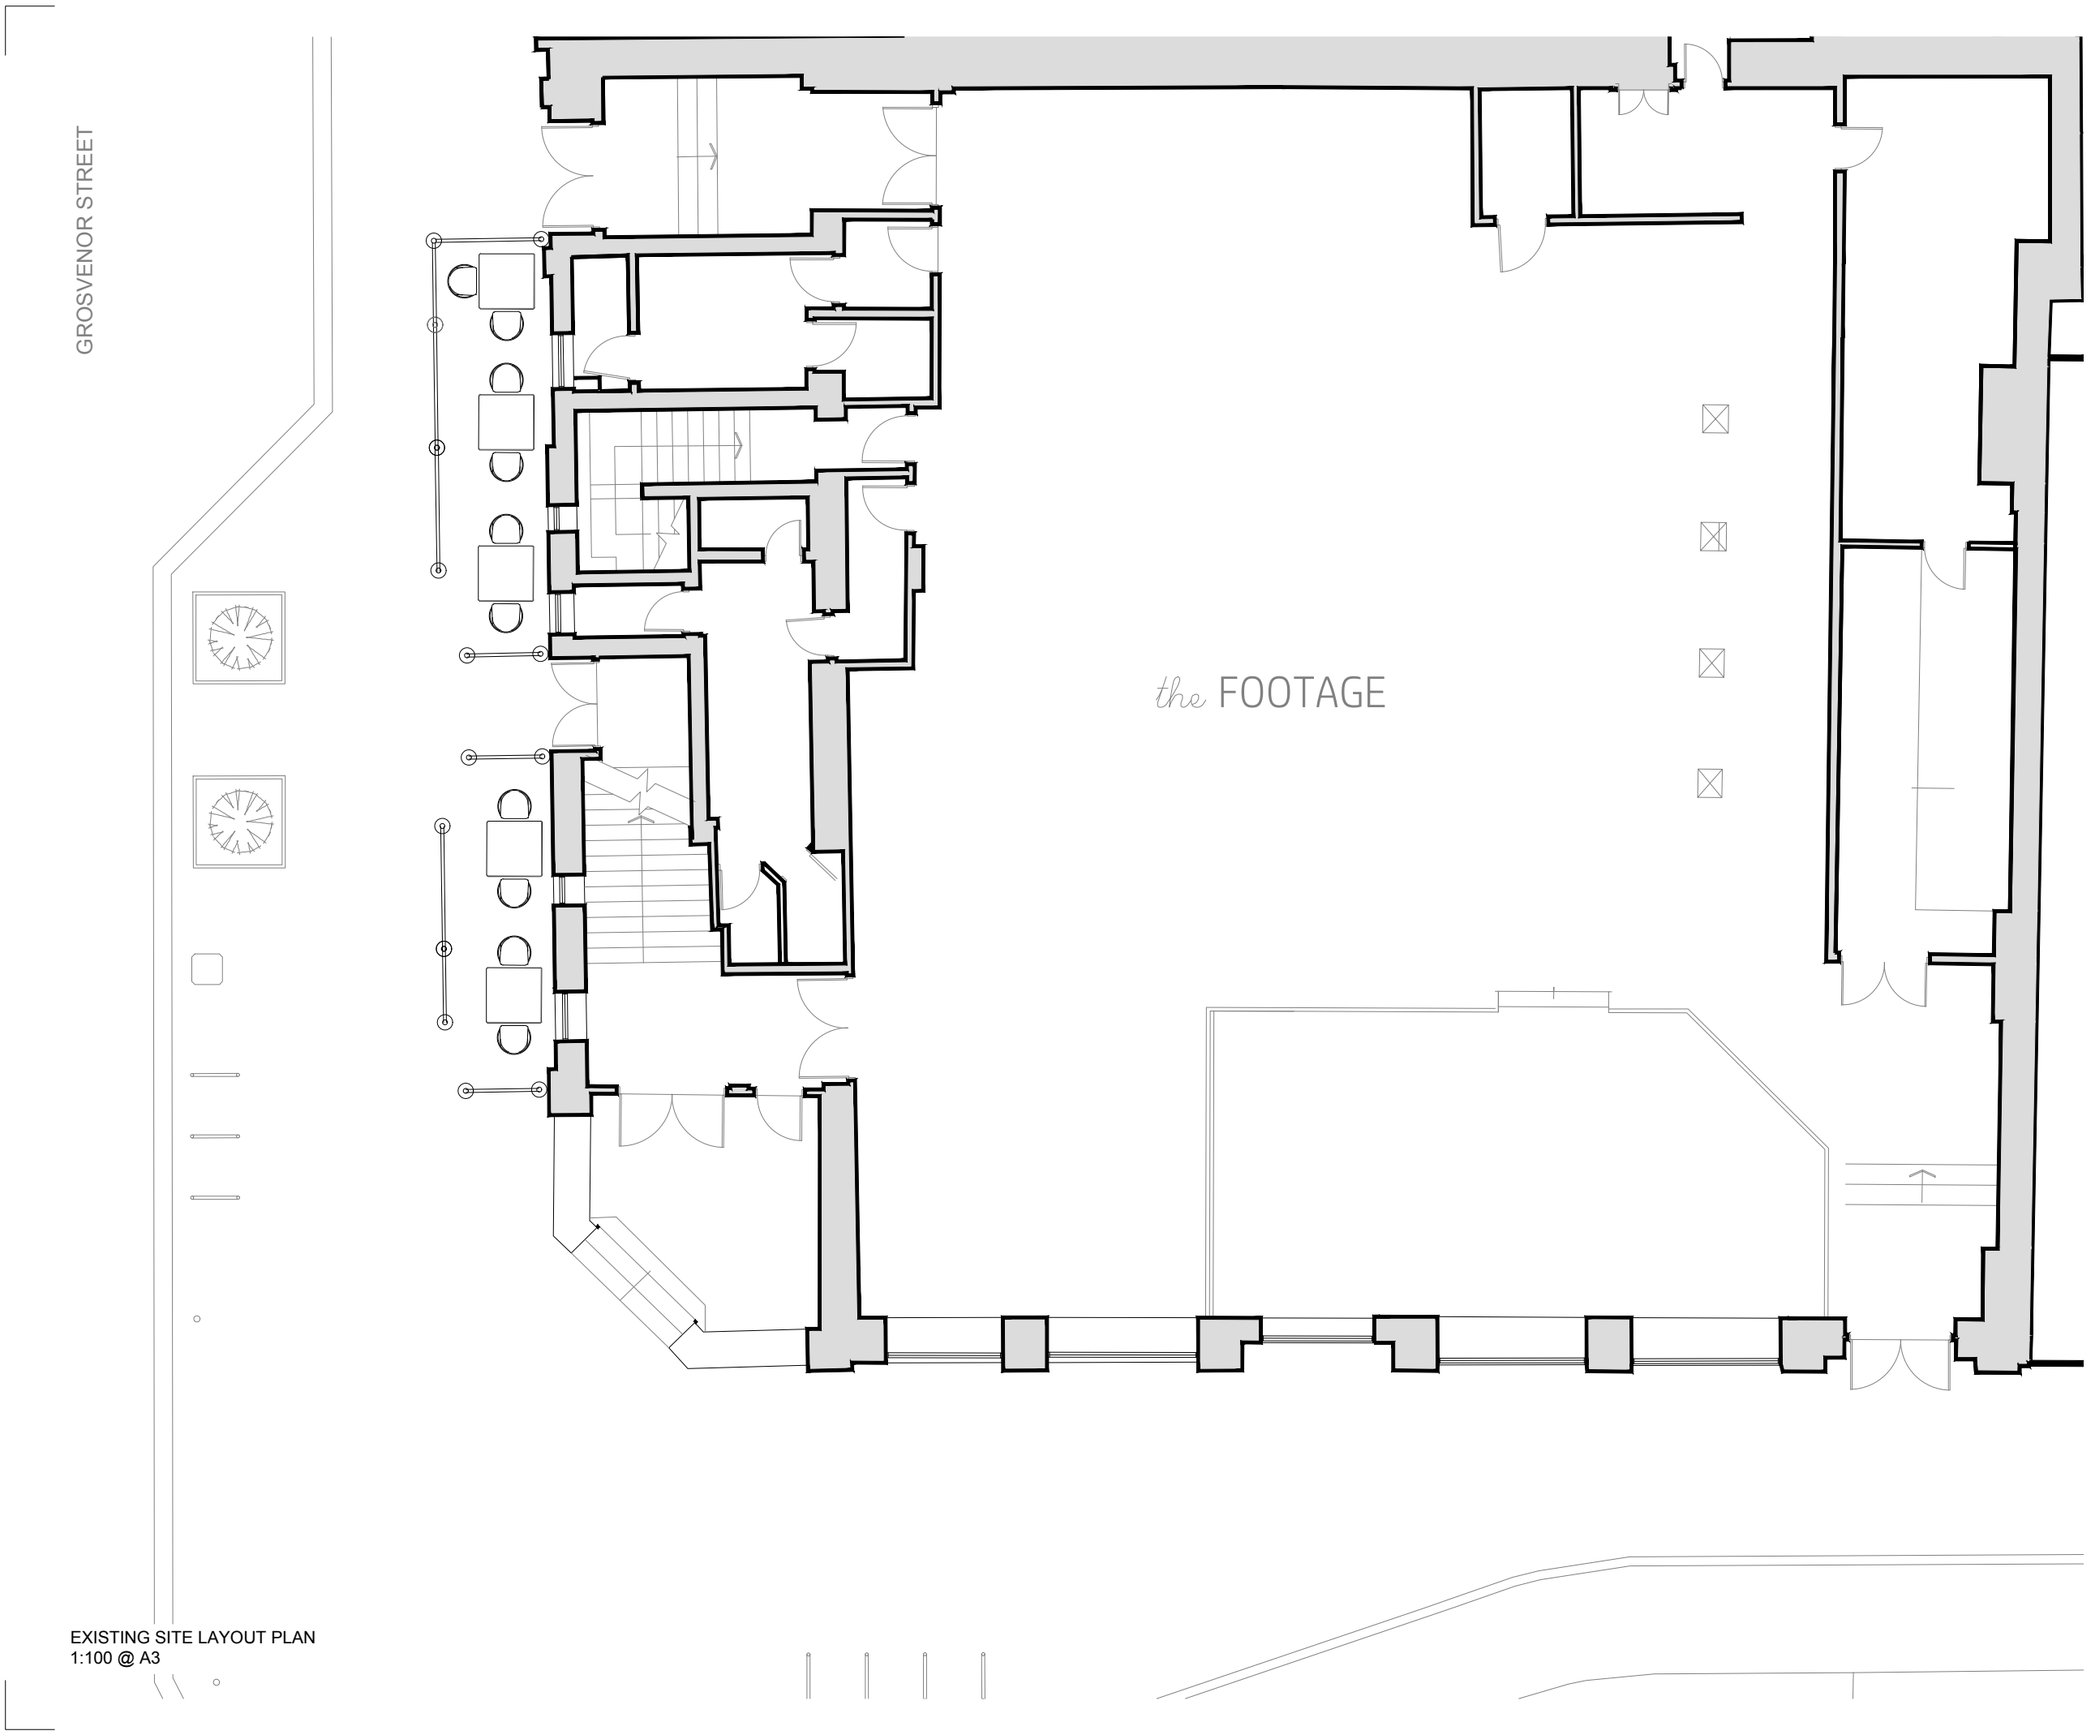



EXISTING SITE LAYOUT PLAN
1:100 @ A3

0 1 2 3 4 5
Metres (1:100)

N

Rev: Reason: Date:

Client:
STONEGATE PUB COMPANY LTD

Project:
THE FOOTAGE, GROSVENOR STREET
MANCHESTER, M1 7DZ

Title:
EXISTING SITE LAYOUT PLAN

| Drawing No: | Rev: | Scale: | Date: |
|---|---|---|---|
| DHA/12687/02 | | 1:100 | APR 2018 |

dha urban design

Eclipse House, Eclipse Park. Sittingbourne Road
Maidstone, Kent. ME14 3EN

t: 01622 776226 f: 01622 776227
e: info@dhaplanning.co.uk w: www.dhaplanning.co.uk

No reproduction by any method of any part of this document
is permitted without the consent of the copyright holders.
Produced for Town and Country planning purposes only.

© Crown Copyright 2017. All rights reserved. Licence Number: 100031961

CAD Reference: DHA_12687_The Footage

A3