
COPYRIGHT OF ATELIER MB LTD
DO NOT SCALE FROM THIS DRAWING
DIMENSIONS TO BE CHECKED ON SITE

All dimensions to be checked on site prior to any commencing work.

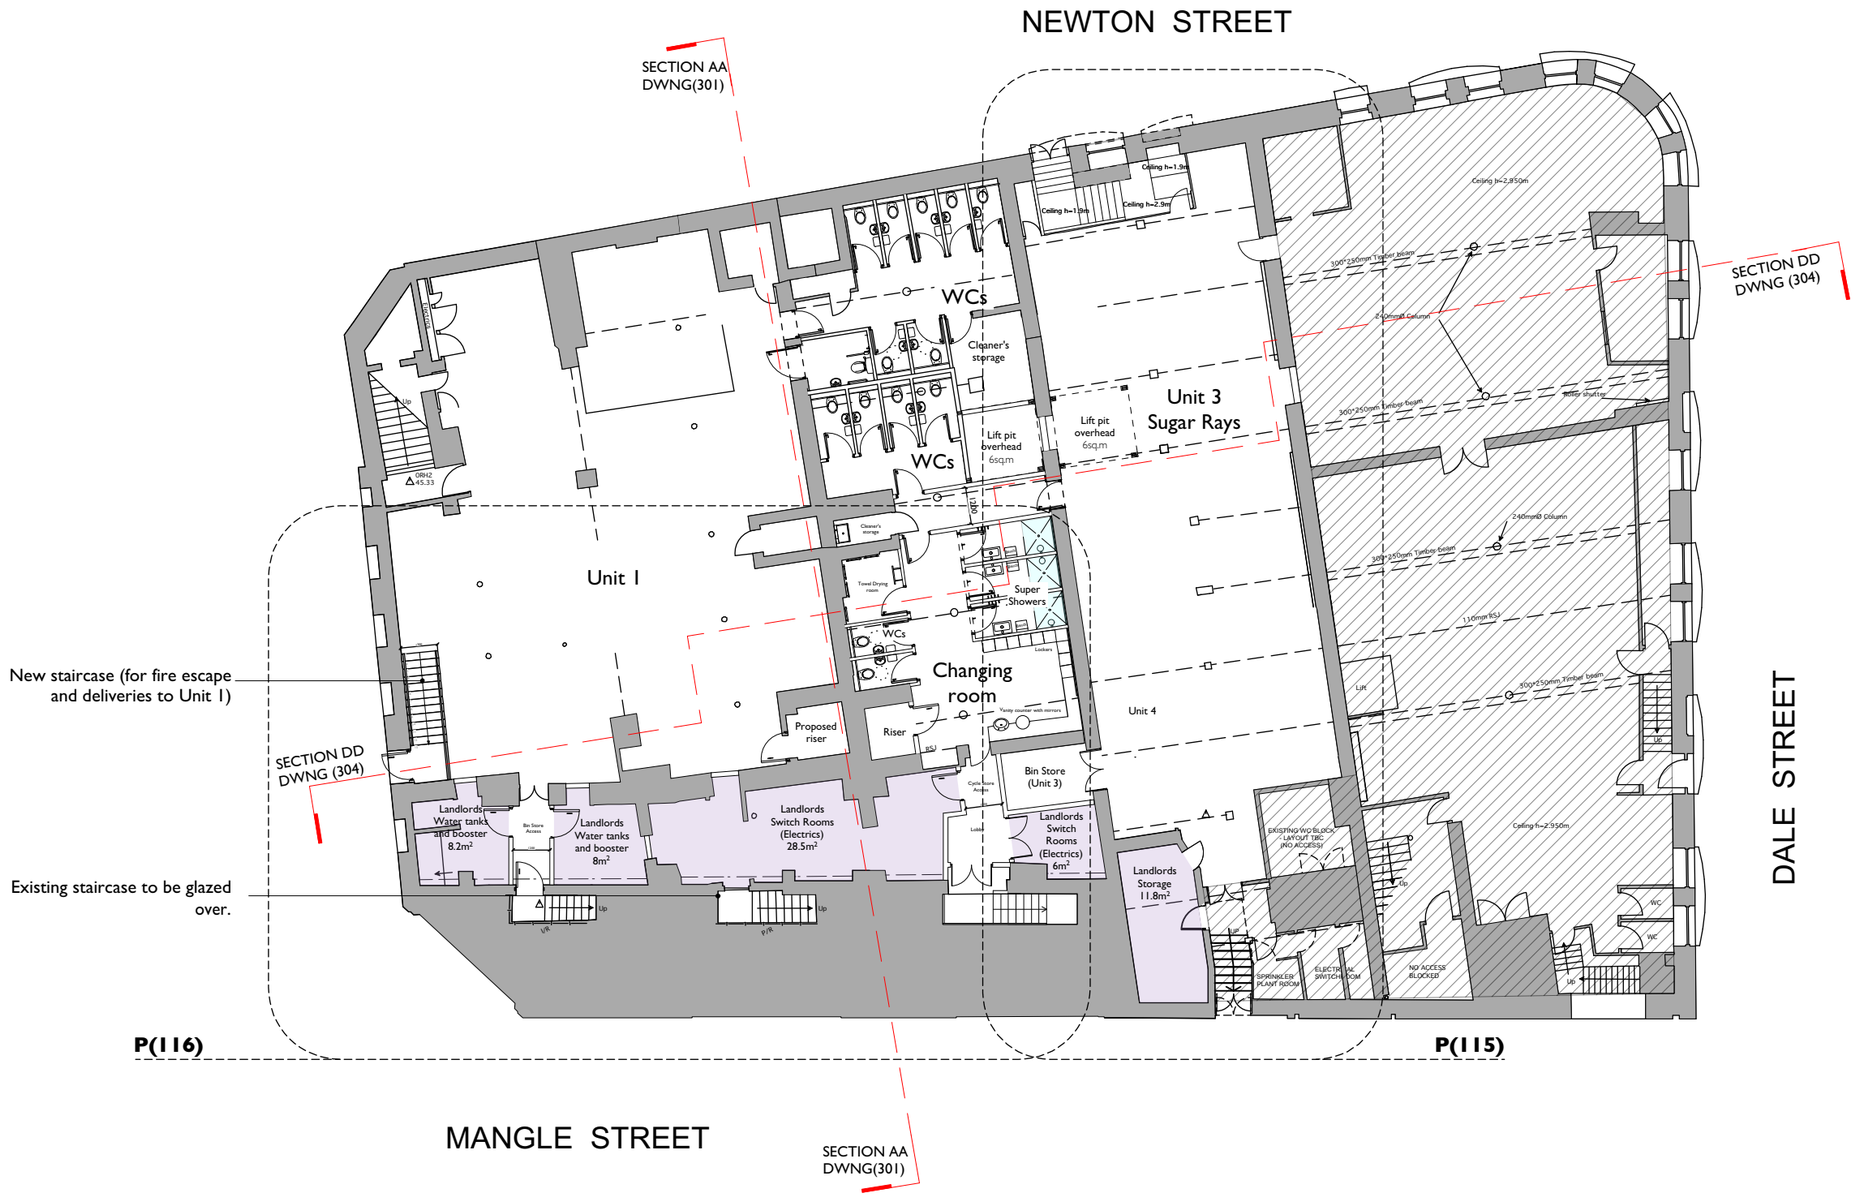

N

KEY

- Existing
- Proposed
- Downstand beams
- Drawing reference 1/312 (TBC)
- Ceiling height below 1900mm
- Units in use, not part of application

Rev	Note	DRN	CHK
H 12.10.18	Minor amendments to existing fabric.	ZS	ZS
G 10.10.18	Minor annotation amendments. Sugar Rays entrance returned to as existing.	RD	ZS
F 03.10.18	Internal layout revised	ZS	ZS
E 31.07.18	New staircase revised.	ZS	ZS
D 06.07.18	Fire escape staircase added. Layout revised.	ZS	ZS
C 11.05.18	Location of proposed riser shown. Lift overhead location revised and existing fabric in Unit 3 removed.	ZS	ZS
B 04.01.18	NIA table added.	VC	ZS
A 23.11.17	Scope of application revised.	ZS	AB

8-16 Newton Street

Basement Floor Plan
Proposed

scheme 1665
drwg no. **P(110)**
rev H

scale **1:200@A3**
date first drawn Jan 18
drawn ZS

***SK** sketch **P** proposed **T** tender **C** construction **AB** asbuilt*

www.atelierm b.co.uk
t 0161 236 0051
e architect@atelierm b.co.uk

Atelier MB
Urban Architects