
Copyright of this drawing is vested in 5plus Architects and it must not be copied or reproduced without written consent.
Figured dimensions only are to be taken from this drawing. Do not scale from this drawing.

All Contractors must visit the site and are responsible for taking and checking all dimensions relative to their work. 5plus Architects are to be advised of any variation between drawings and site conditions.

Electronic data/ drawings issued as 'read only' and should not be interrogated for measurement.
All dimensions and levels should be 'read only' from those values stated in text, on the drawings

⚠ CONSTRUCTION - It is considered that the proposed works are within the scope of a competent Contractor and as such no unusual hazards have been identified, refer to relevant Hazr Scheduler Designers Risk Assessment.

KEY PLAN:

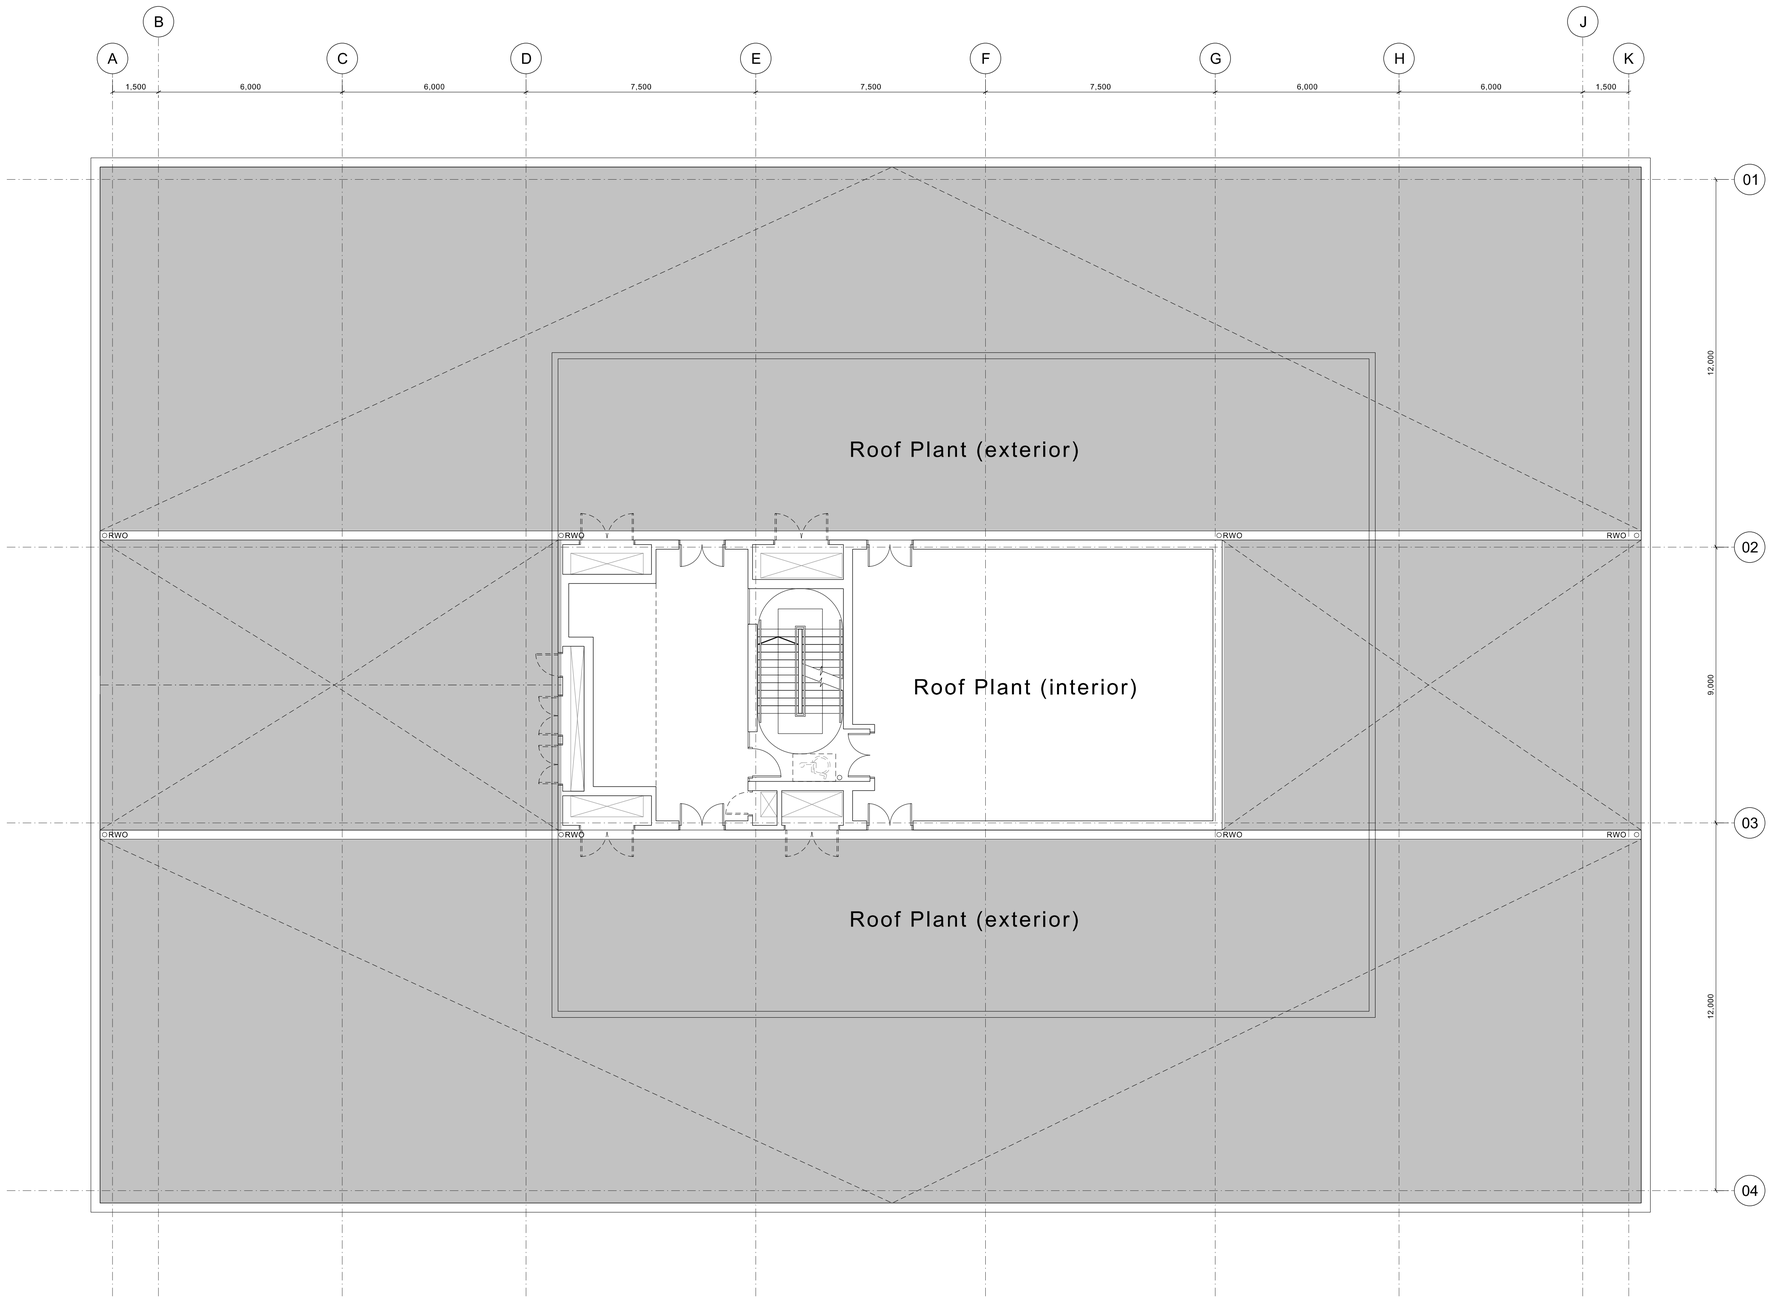

REV:	DATE:	DETAILS:
D	17/08/18	Revised for Planning Issue
C	15/03/18	Revised to Stage 2
B	22/02/18	Plant area provision extended
A	09/01/18	Amendments made to core layout

4th Floor
The Hive
47 Lever Street
Manchester
M1 1FN

+44 (0)161 228 0211

www.5plusarchitects.com

5plus architects

PROJECT:
Airport City
Manchester

TITLE:
E2 Roof Plant Level
General Arrangement Plan

SCALE:	ORIGIN DATE:	DRAWN:	CHECKED:
1:100 @ A1	07.12.2017	HF	JB

STATUS:
Planning

PROJECT	DRAWING NO:	REV:
05042	E2_02_2206	D

Architecture I Masterplanning I Interiors I Graphics I Branding