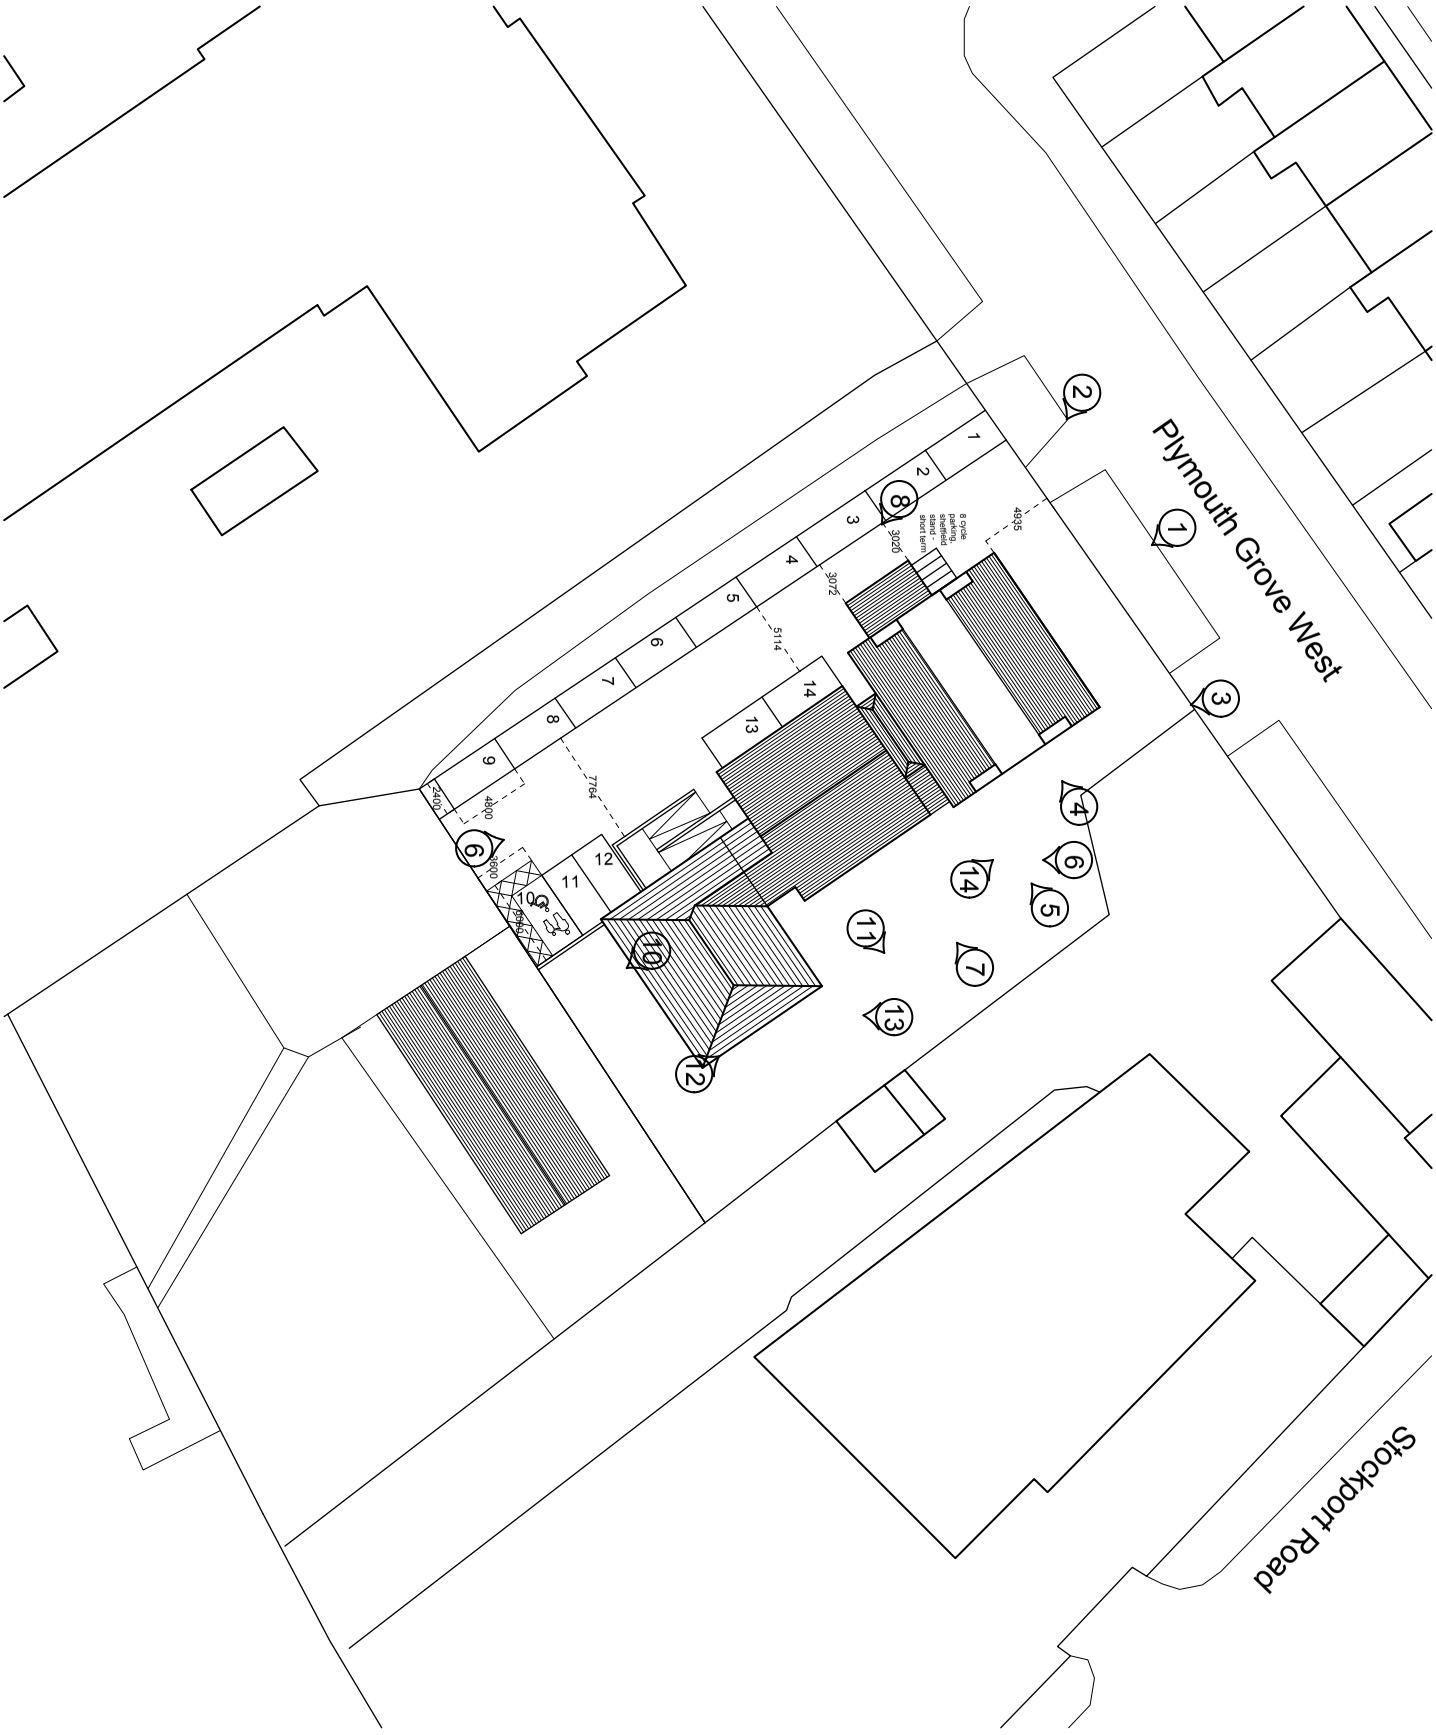


Nasar Ishfaq Design 37 Sudbury Drive Hazel Grove Cheshire SK8 3BT Tel 07917 086 944 Email nasar@nasarishfaq.co.uk	Scale 1:500@A4	Stage. Planning	Drawing Number PL001
Client. Mrs Sharon Clough Richmond Care Plymouth Grove West			
Site Plan Photography Position Heritage Statement - Appendix A			

Richmond Care - Specialist Care Unit