The Contractor is responsible for checking dimensions and any discrepancy to be verified with the Architects before proceeding. Figured dimensions to be worked to only. Subject to all Local Authority and Statutory approvals.

DO NOT SCALE

PLANNING

N

0 1.0m 2.0m 4.0m 5.0m 7.5m 10.0m

SCALE IN METRES

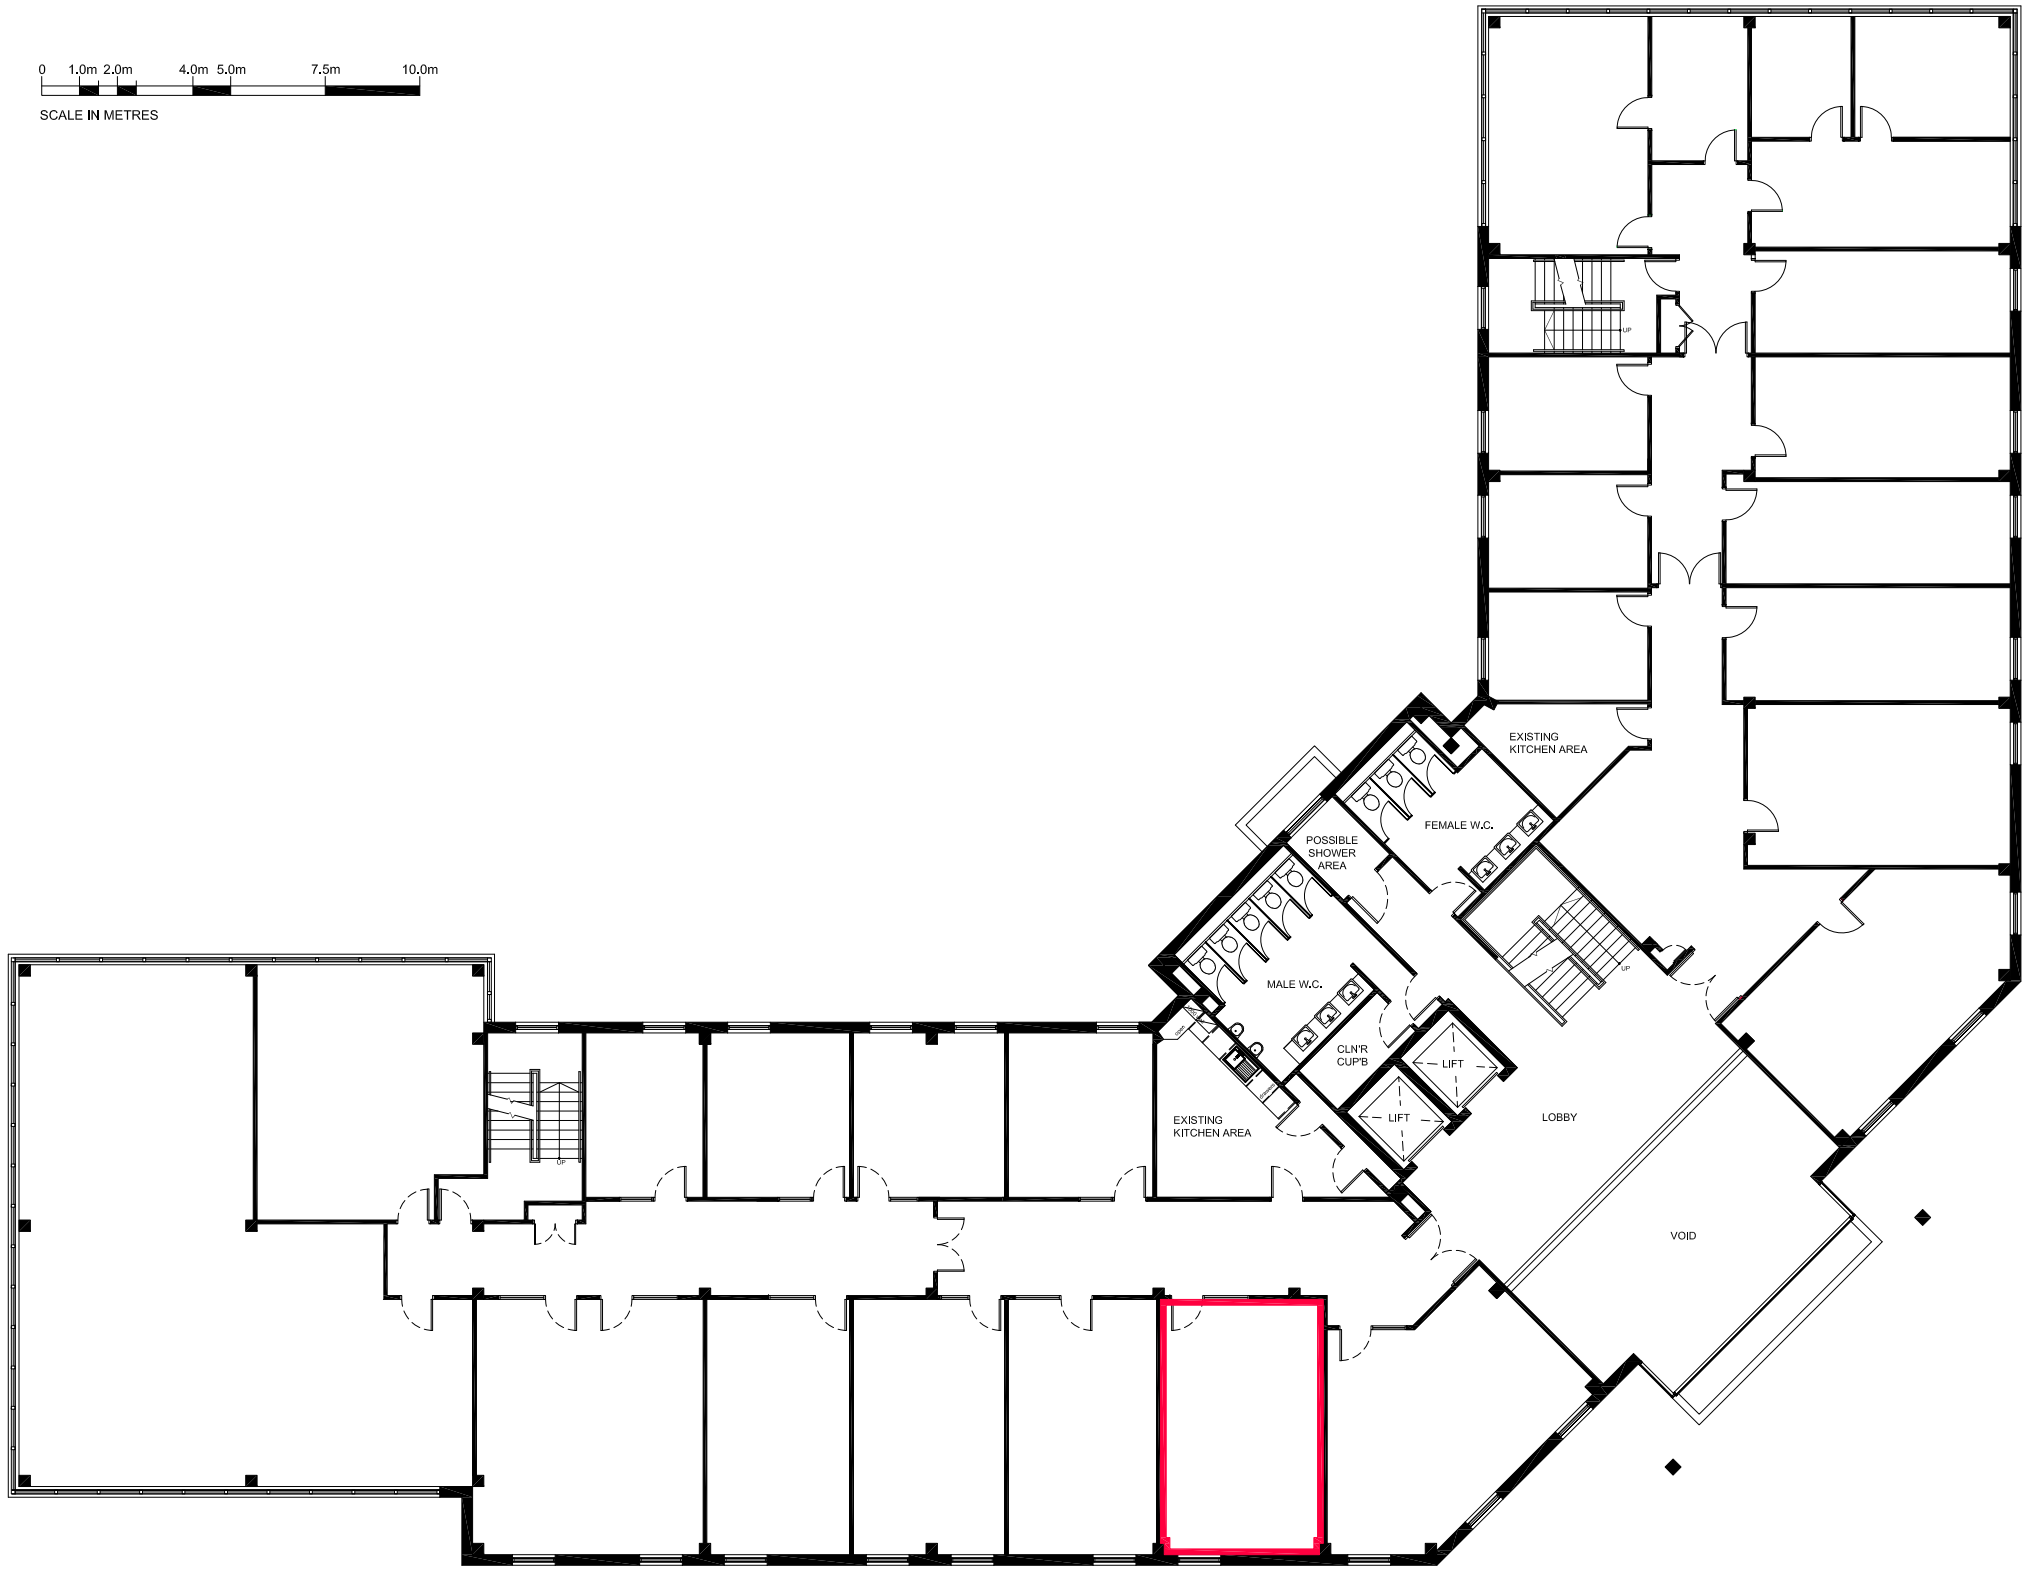

REV | DESCRIPTION | DATE

EMERSON HOUSE, HEYES LANE,
ALDERLEY EDGE,
CHESHIRE SK9 7LF
Tel: (01625) 588400. Fax: (01625) 588276

Orbit Developments

location
PARKWAY BUSINESS CENTRE
BUILDING 2, PRINCESS ROAD

title
PROPOSED FIRST FLOOR PLAN

scale	ref	checked	date
1:200 @ A3	L.P.S.		25.07.18

drawing no.
180-PLA-2025