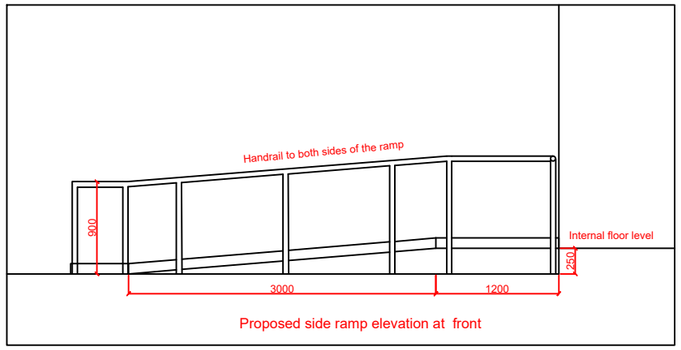

Proposed side ramp elevation at front

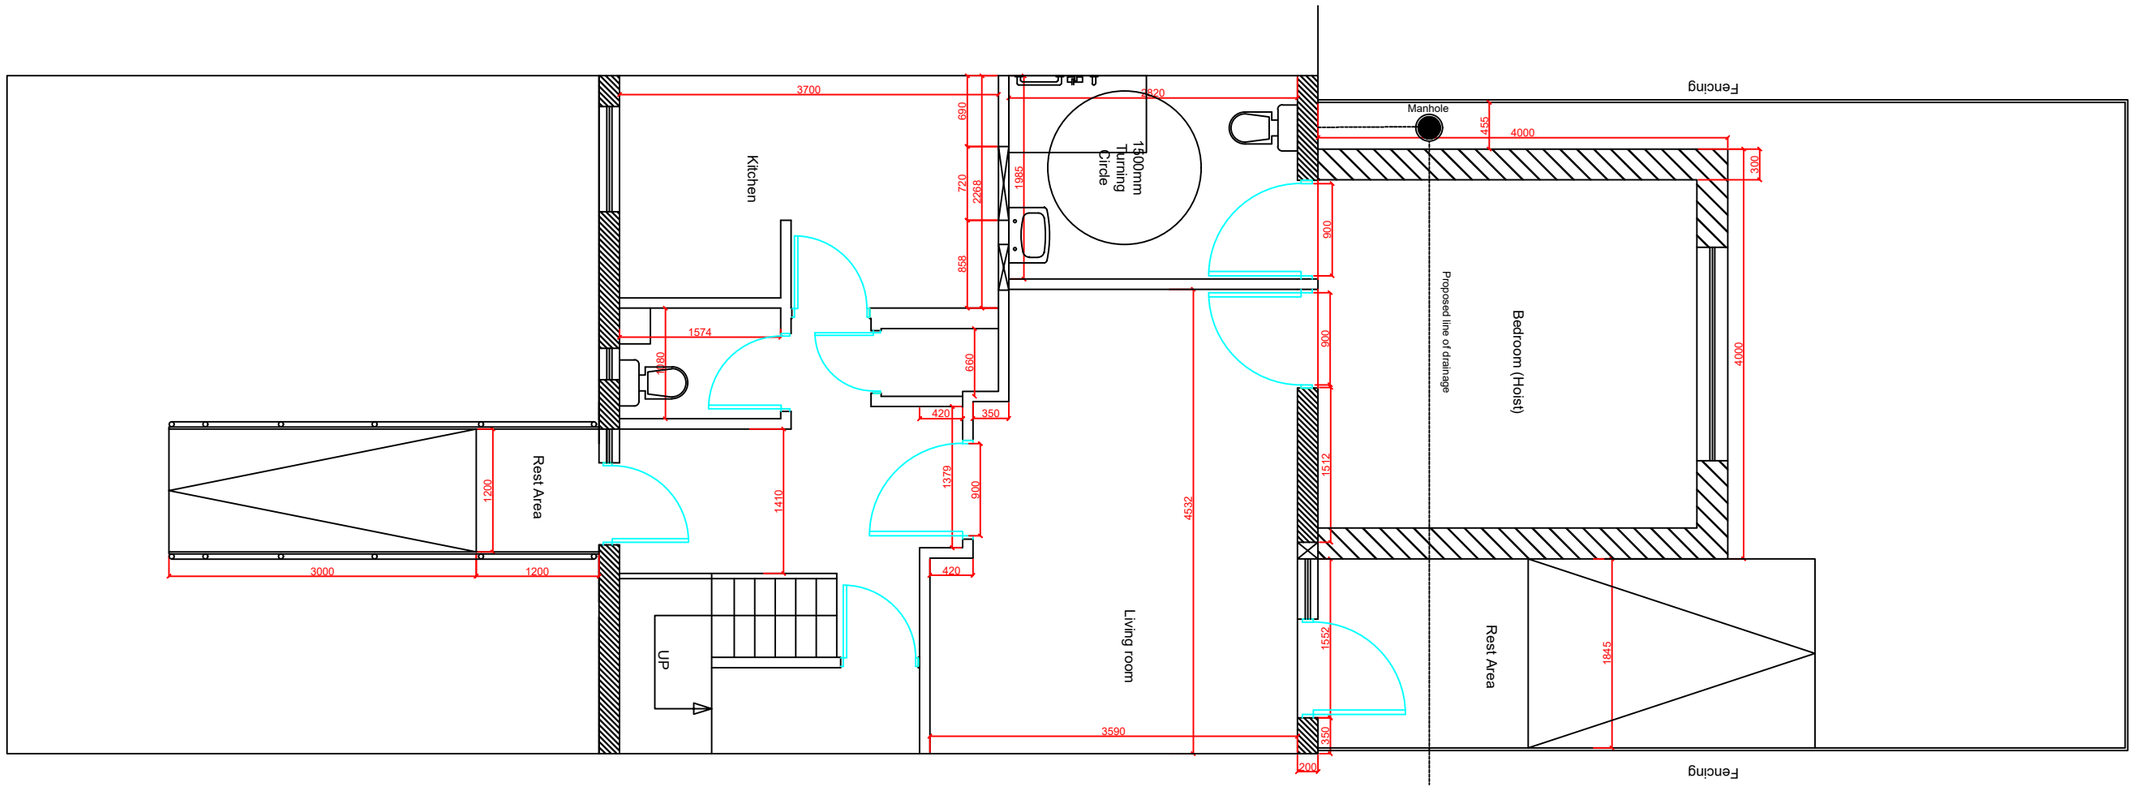

JOB TITLE		CHECKED	SCALE	COMPUTER FILE	DRAWN	
7 ABERNANT CLOSE			NTS		ER	one.manchester social innovation
DRAWING TITLE	REVISION	SIZE	DATE	JOB NO.	DRAWING NO.	
PROPOSED BEDROOM EXTENSION & DRAINAGE		A3	FEB18		DWG_04	