
Copyright of this drawing is vested in 5plus Architects and it must not be copied or reproduced without written consent.
Figured dimensions only are to be taken from this drawing. Do not scale from this drawing.


All Contractors must visit the site and are responsible for taking and checking all dimensions relative to their work. 5plus Architects are to be advised of any variation between drawings and site conditions.

Electronic data/ drawings issued as 'read only' and should not be interrogated for measurement.
All dimensions and levels should be 'read only' from those values stated in text, on the drawings

⚠ CONSTRUCTION - It is considered that the proposed works are within the scope of a competent Contractor and as such no unusual hazards have been identified, refer to relevant Key/ Scheduled Designers Risk Assessment.

KEY PLAN:

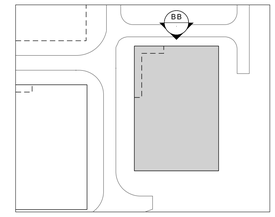

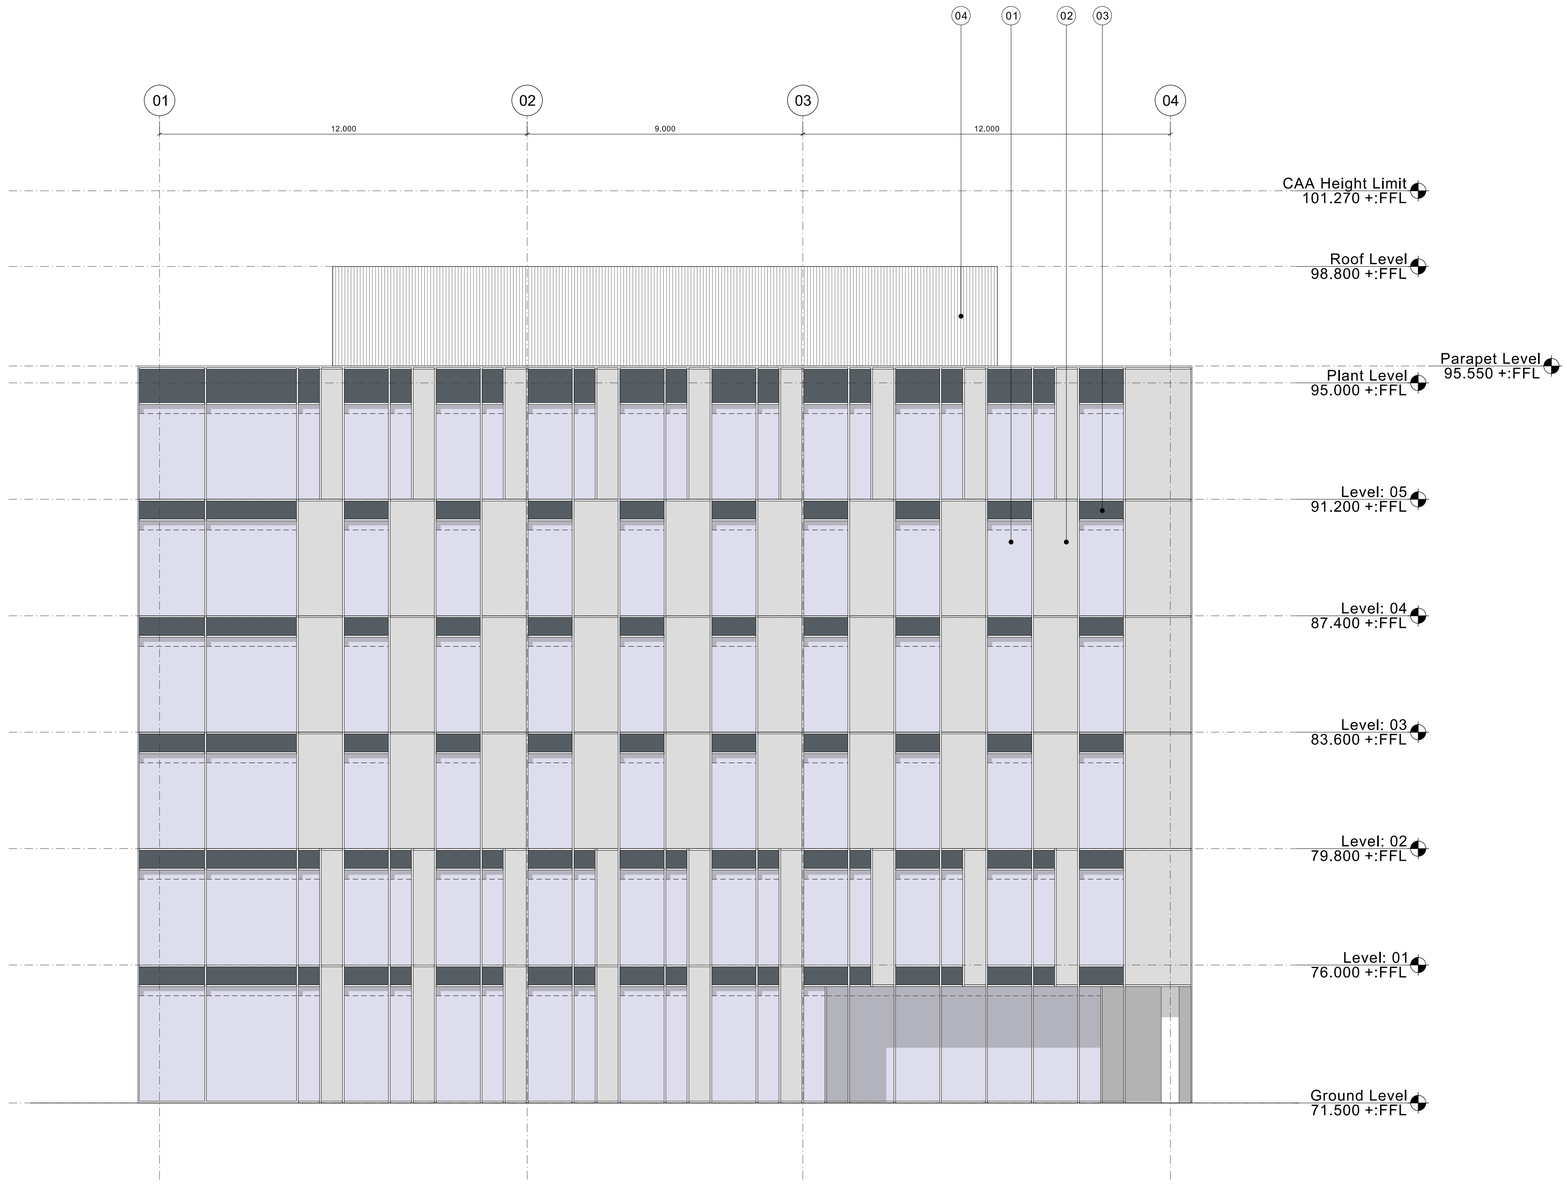

Material Legend

01 Curtain wall stick system glazing with a cap finish of RAL 7021

02 Curtain wall stick system glazed in anodised aluminium full height spandrel panel with a natural anodised silver finish

03 Curtain wall stick system glazed in anodised aluminium spandrel panel with a cap finish of RAL 7016

04 Plant level vertical louvred screen - VLS100 Vertical Louvre System by Levolux

REV:	DATE:	DETAILS:
A	17/08/18	Revised for Planning Issue

5plus architects

4th Floor
The Hive
47 Lever Street
Manchester
M1 1FN

+44 (0)161 228 0211

www.5plusarchitects.com

PROJECT:
Airport City
Manchester

TITLE:
E3 North Elevation
General Arrangement Drawing

SCALE:	ORIGIN DATE:	DRAWN:	CHECKED:
1:100 @ A1	13.08.2018	CF	JB

STATUS:
Planning

PROJECT	DRAWING NO:	REV:
05042	E3_04_2201	A

Architecture I MasterPlanning I Interiors I Graphics I Branding