
ROOF TERRACE GENERAL ARRANGEMENT
SCALE 1:100

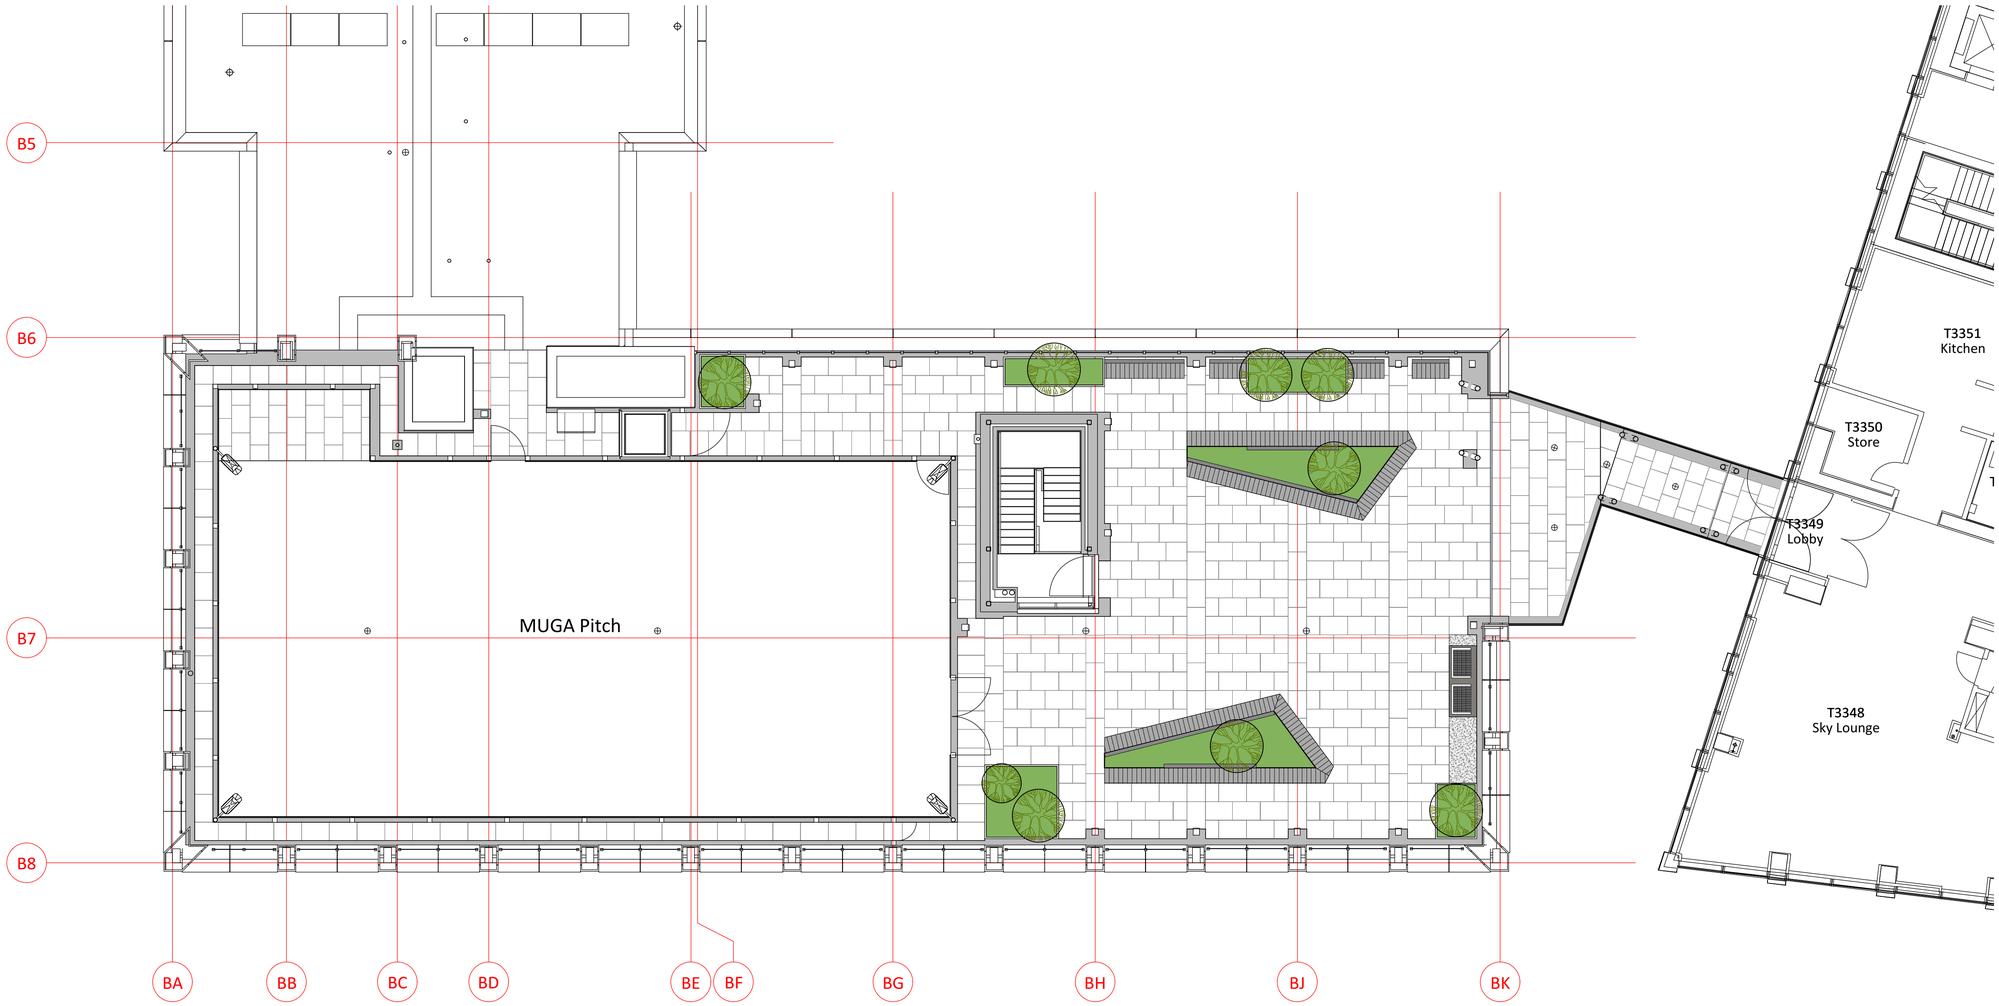

© THIS DRAWING IS COPYRIGHT PROTECTED AND MAY NOT BE REPRODUCED IN WHOLE OR PART WITHOUT WRITTEN AUTHORITY FROM THE OWNER.

NOTE:
1. Do not scale from this drawing. Always work to noted dimensions.
2. All dimensions are in millimetres unless otherwise stated.
3. All setting out, levels and dimensions to be agreed on site.
4. The dimensions of all materials must be checked on site before being laid out.
5. This drawing must be read with the relevant specification clauses and detail drawings.
6. Order of construction and setting out to be agreed on site.

KEY

EXPOSED AGGREGATE CONCRETE PAVING
Pembroke Paving by Kilsaran or equal and approved. To sit on pedestal supports.

TIMBER SEATING PLINTHS (with backrest)
To edge of raised tree planters, with terraced area providing views over Miller St.

Barbecue Area.

TREE PLANTING
Feature tree planting
(refer to softworks schedule)

STEEL PLANTERS
Blackened steel planters with ornamental planting, seasonal bulbs and herb planting.

Rev	Date	Status and Description	Drawn	Aprvd.

DISCLAIMER:
THE ARCHITECT SHALL HAVE NO RESPONSIBILITY FOR ANY LIABILITY, LOSS, COST, DAMAGE OR EXPENSE ARISING FROM OR RELATING TO ANY USE OF THIS DOCUMENT FOR ANY PURPOSE OTHER THAN ITS INTENDED PURPOSE ON THIS PROJECT. THIS DOCUMENT IS PROTECTED BY COPYRIGHT.

THIS DOCUMENT IS TO BE CONSIDERED IN CONJUNCTION WITH ALL RELATED DOCUMENTATION.

ANY DISCREPANCIES IDENTIFIED IN THIS DOCUMENT MUST BE REPORTED IMMEDIATELY TO THE ARCHITECT OF RECORD BEFORE PROCEEDING.

CONTRACTORS MUST VERIFY ALL DIMENSIONS PRIOR TO PROCEEDING WITH ANY WORK. ONLY FIGURED DIMENSIONS ARE TO BE USED FOR VERIFICATION.
DO NOT SCALE FROM THIS DRAWING.
THE DIMENSIONS OF ALL MATERIALS MUST BE CHECKED ON SITE BEFORE BEING LAID OUT.
ORDER OF CONSTRUCTION AND SETTING OUT TO BE AGREED ON SITE.

Originator:
Planit - IE LLP
18 Bowling Green Lane London EC1R 0BW
020 7253 5678
2 Back Grafton St Altrincham WA14 1DY
0161 928 9281

Client: Moda Living

Project: NOMA Plot L

Title: ZONE 7 - ROOF TERRACE

Date: (First Issue) 22.02.2016		Drawn:	MS
Scale: 1:100	Size: A1	Checked:	KR
Drawing No: PL1378-GA-P207		Revision:	P01
Status: Planning		Stage:	5

© Planit Intelligent Environments LLP