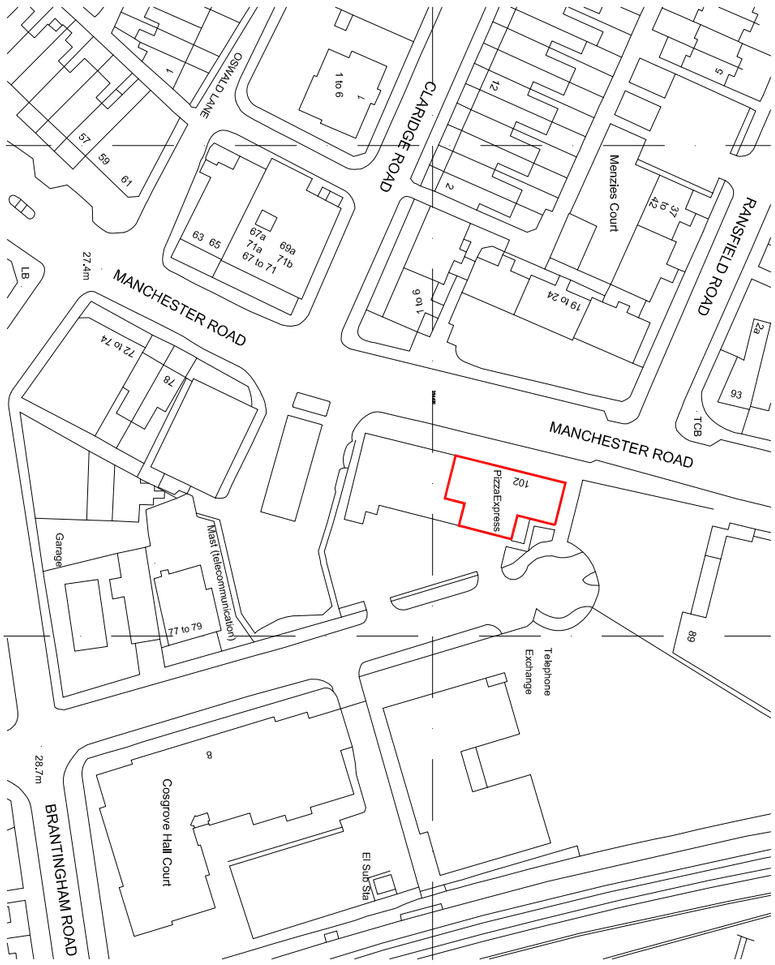

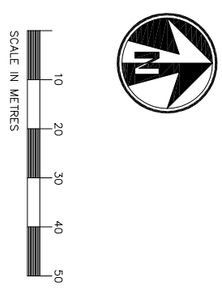

revision	date	notes

BUTLER ASSOCIATES
ARCHITECTURE DESIGN & PROJECT MANAGEMENT

9 . CHEAM ROAD . EWELL . EPSOM . SURREY . KT17 1SP
T 020 8224 6696 F 020 8224 5190 E mail@bassoc.co.uk

Client / Location
PIZZA EXPRESS
UNIT 2, 102 MANCHESTER ROAD
CHORLTON

Drawing
SITE LOCATION PLAN

Date: SEPT 2018
Scale: 1:1250
Drawing No.: 1683/D.100
Rev.: -