
The contractor is responsible for checking dimensions, tolerances and references. Any discrepancy to be verified with the Architect before proceeding with the works.

Where an item is covered by drawings to different scales the larger scale drawing is to be worked to.


Do not scale drawing. Figured dimensions to be worked to in all cases.



EXISTING FRONT ELEVATION

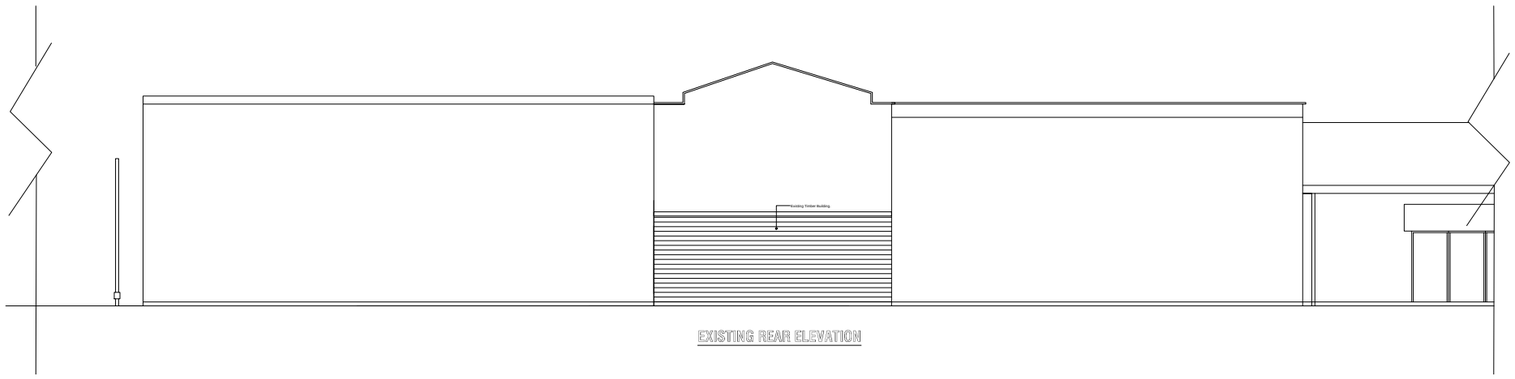

EXISTING REAR ELEVATION

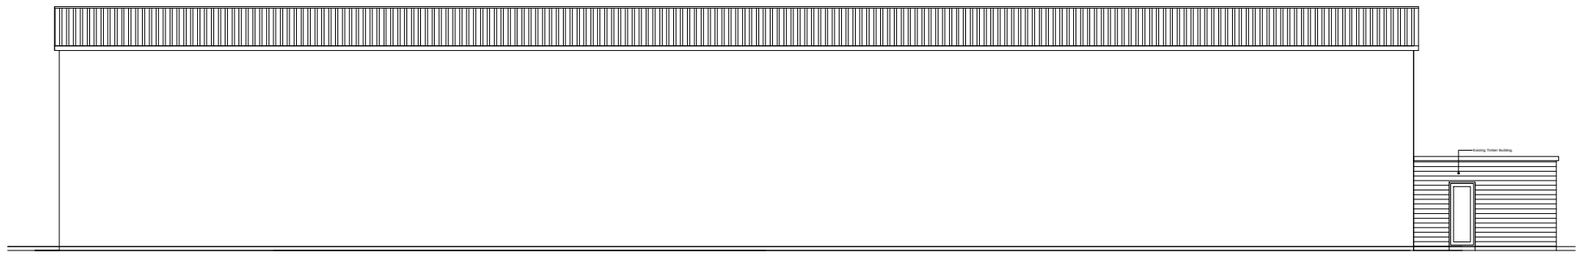

EXISTING SIDE ELEVATION

date	rev.	revision/author/checker

purpose of issue
PLANNING

project
36c Broughton St, Manchester M8 8NN

drawing
EXISTING ELEVATIONS

drawing no.	rev.
2018-0124-003	

drawn	**GS**	checked	
scale	**1:200@A3**	date	**31.07.2018**

architecture and interior design

17 COLESHILL ROAD BIRMINGHAM B36 8DT