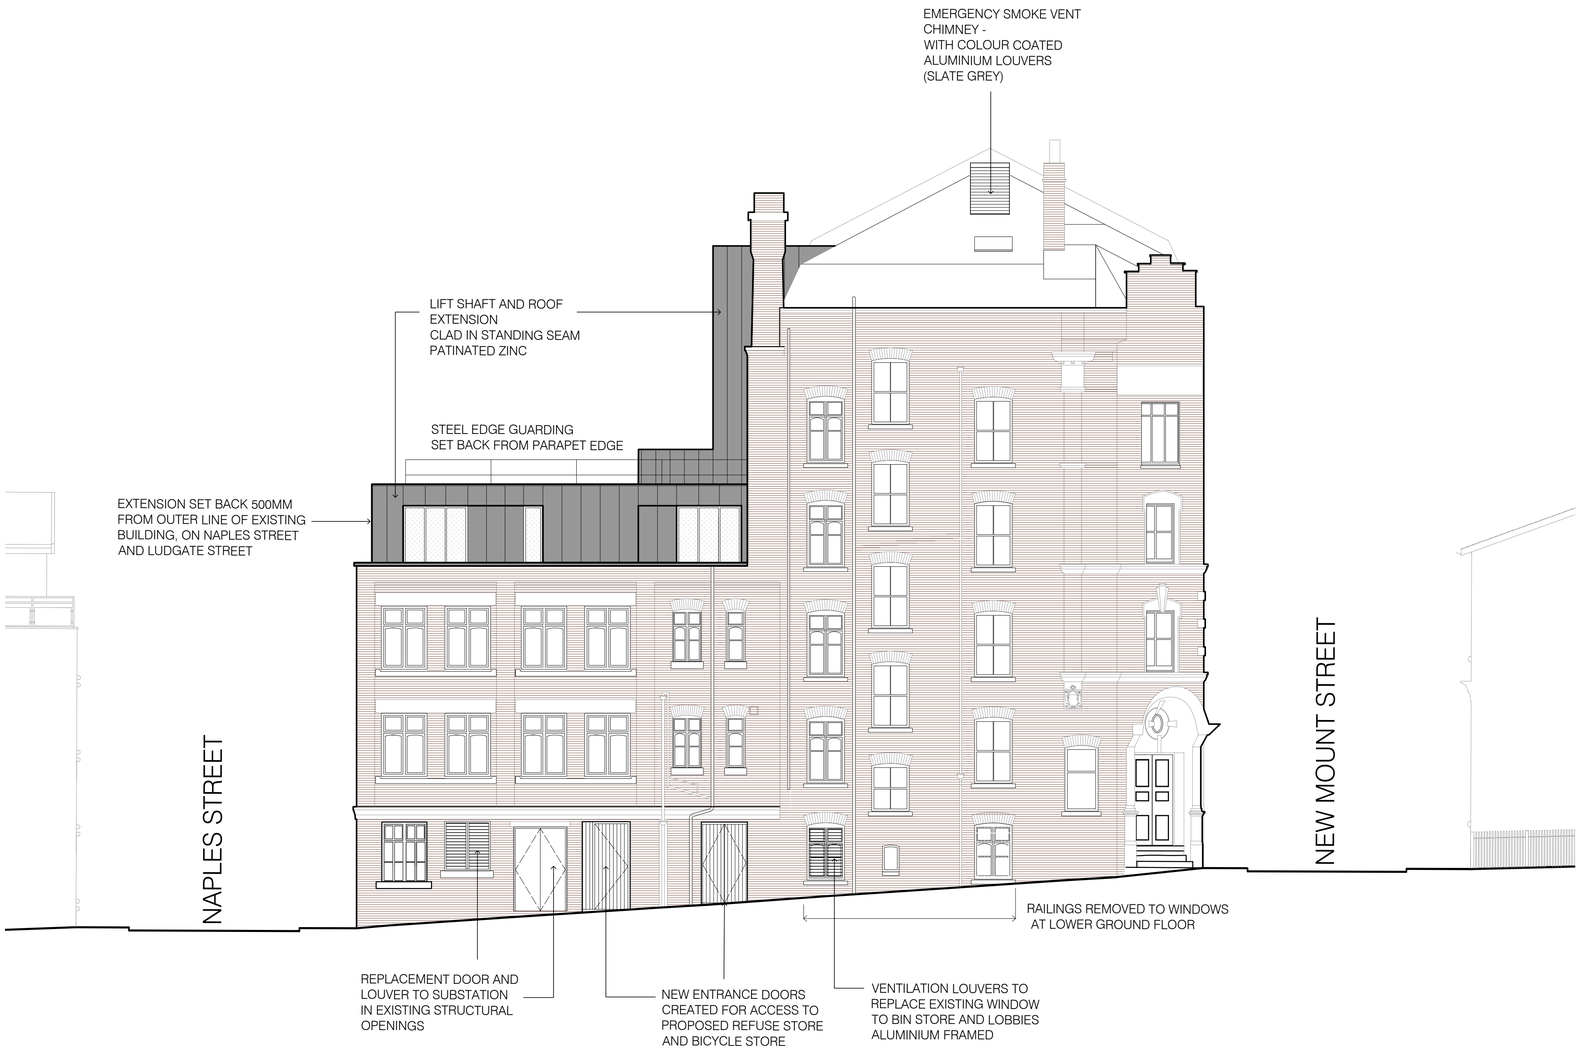


B LIFT SHAFT AMENDED 27-07-2018

A DOOR AND LOUVER TO SUBSTATION AMENDED 24-07-2018

Revision

AXIS architecture

Talbot Chambers 2-6 North Church Street Sheffield S1 2DH
tel: +44(0)114 2490944 fax: +44(0)114 2490966 www.axis-architecture.com

New Mount Street

Manchester

HOMEZZZ LTD.

Proposed Elevation 4

LUDGATE STREET

A1 Scale	A3 Scale	Date	Drawn By	RIBA
1:100	1:200	July 2018	AXIS	Chartered Practice

Drawing Number: 27005(04)104

Revision: B

PLANNING

© COPYRIGHT EXISTS ON ALL DESIGN AND INFORMATION SHOWN
DO NOT SCALE for manufacture. Verify all dimensions prior to construction