

key

purple outline represents
new plasterboard wall lining
taken up to new MF ceiling

blue outline represents
new plasterboard partition
taken up to new MF ceiling

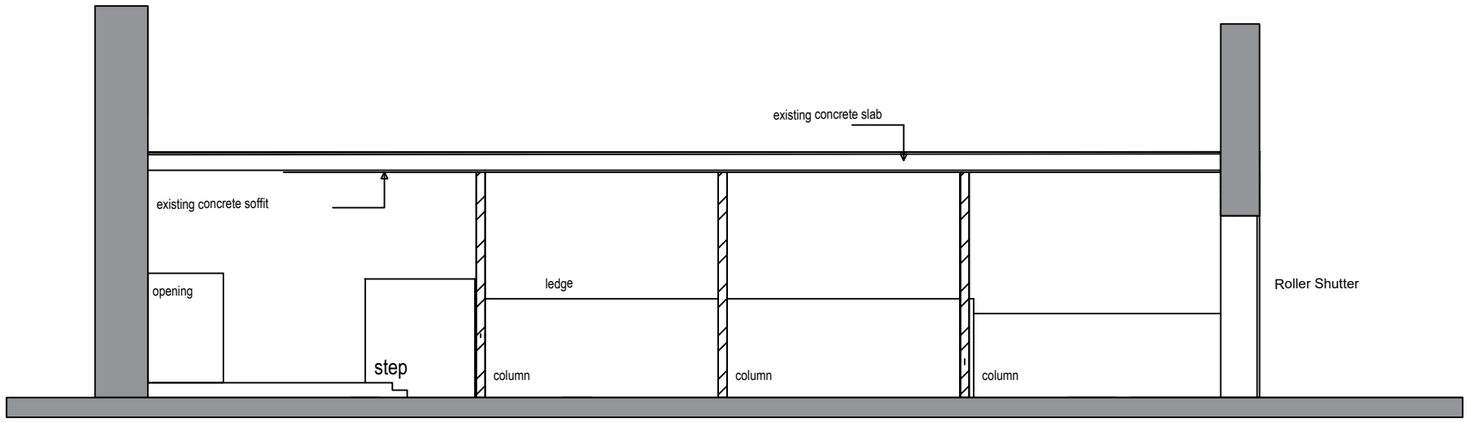

EXISTING SECTION A-A

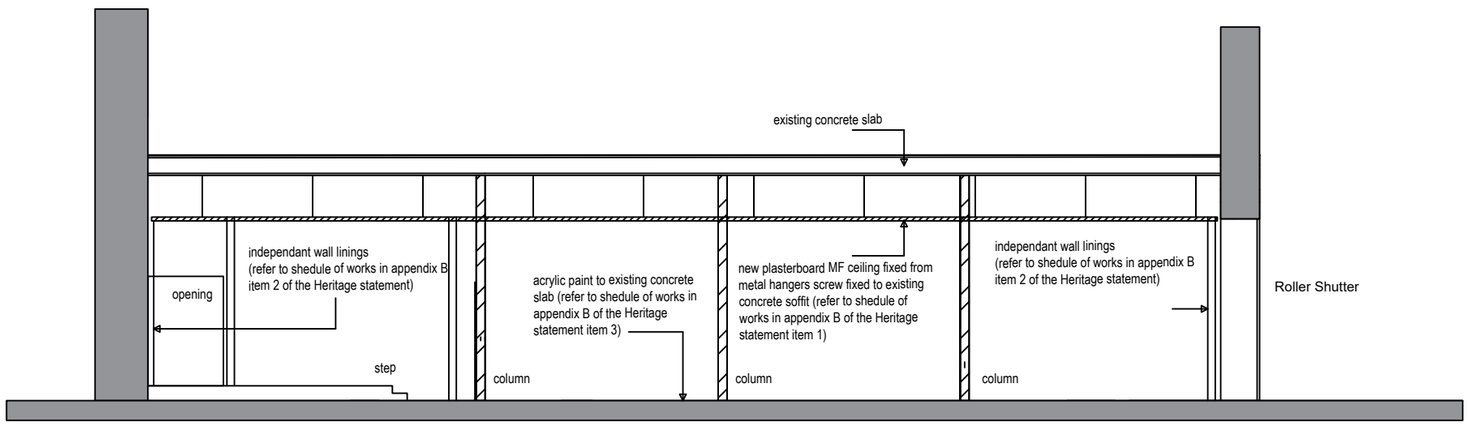

PROPOSED SECTION A-A

Russells Construction

Albion Mill & Vulcan Mill Development

Albion Mill Boiler House
Change of Use

Existing & Proposed Section A-A

Scale 1:100 @A3

Rev A Aug 2018