All dimensions are to be checked on site. This drawing shall not be scaled to ascertain dimensions.

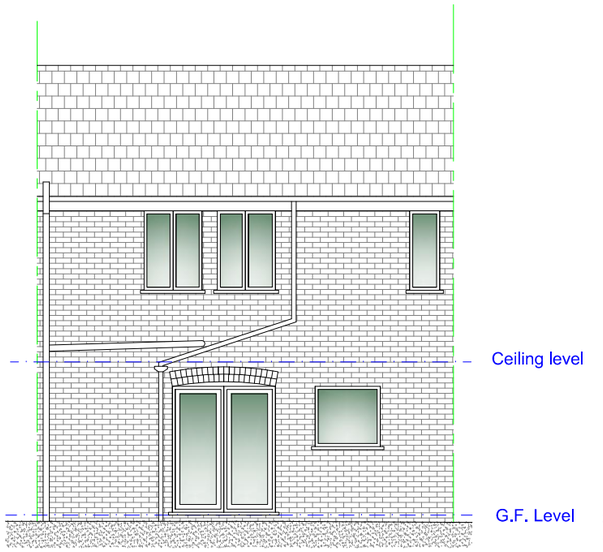

Existing Rear Elevation
Scale 1:100

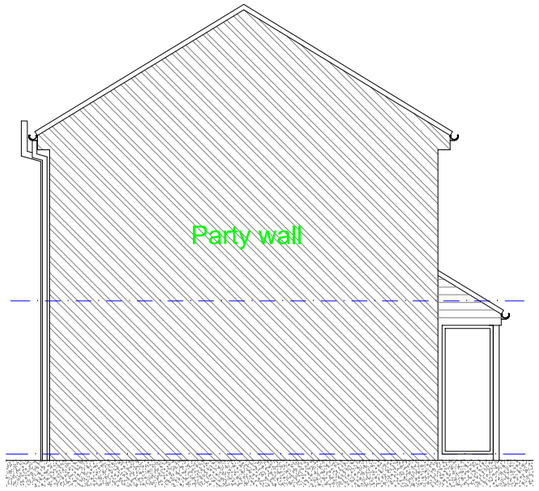

Existing L/H Side Party Wall Elevation
Scale 1:100

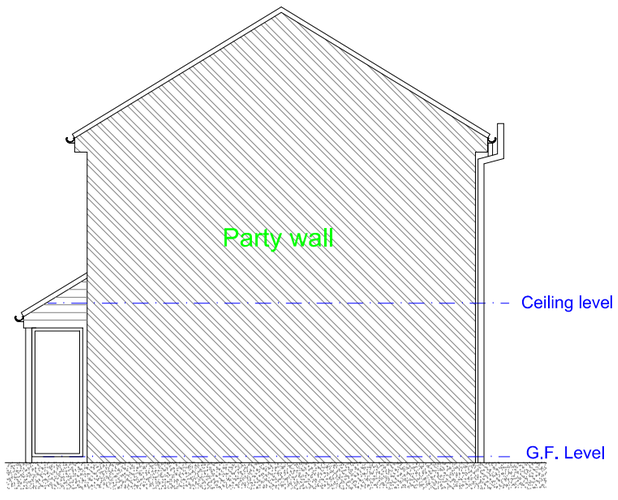

Existing R/H Side Party Wall Elevation
Scale 1:100

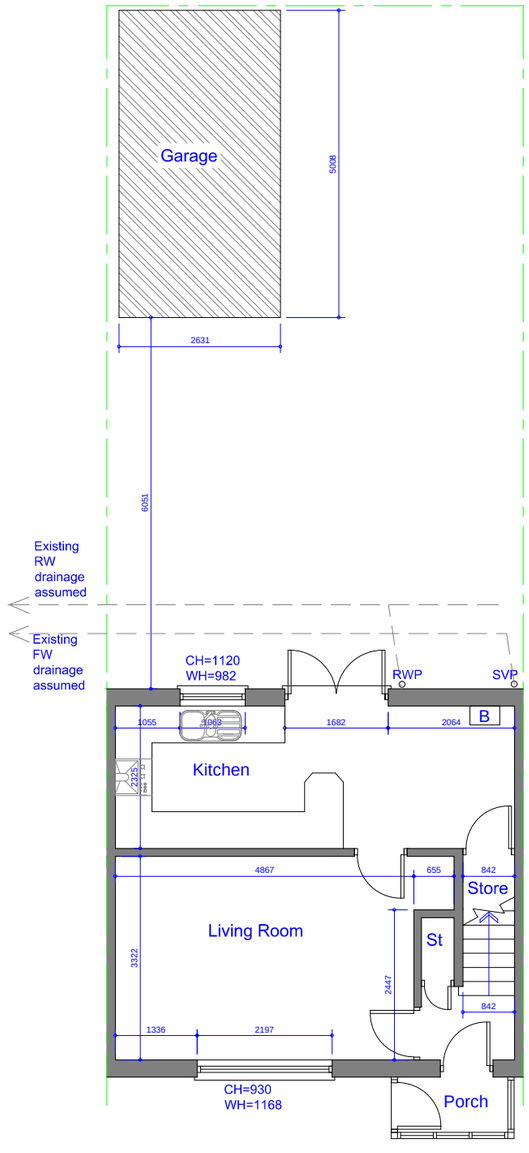

Existing Ground Floor Plan
Scale 1:100

Rev	Date	Description

Issued For : INFORMATION PURPOSES ONLY

Client
Mrs. Vaishali

Project
25 Nantwich Road, Fallowfield. M14 7AW
Proposed single storey rear extension.

Scheme - Drawing Title
Existing Floor Plans and Elevations.

01 Drawing No. Revision

Date 10.09.18
Scale 1:100 @A3

JK TECH SERVS
DOMESTIC, ARCHITECTURAL & SURVEYING SERVICES.
HOUSE EXTENSIONS, GARAGE/LOFT CONVERSIONS.
PLANS FOR PLANNING & BUILDING CONTROL
www.jktechservs.co.uk