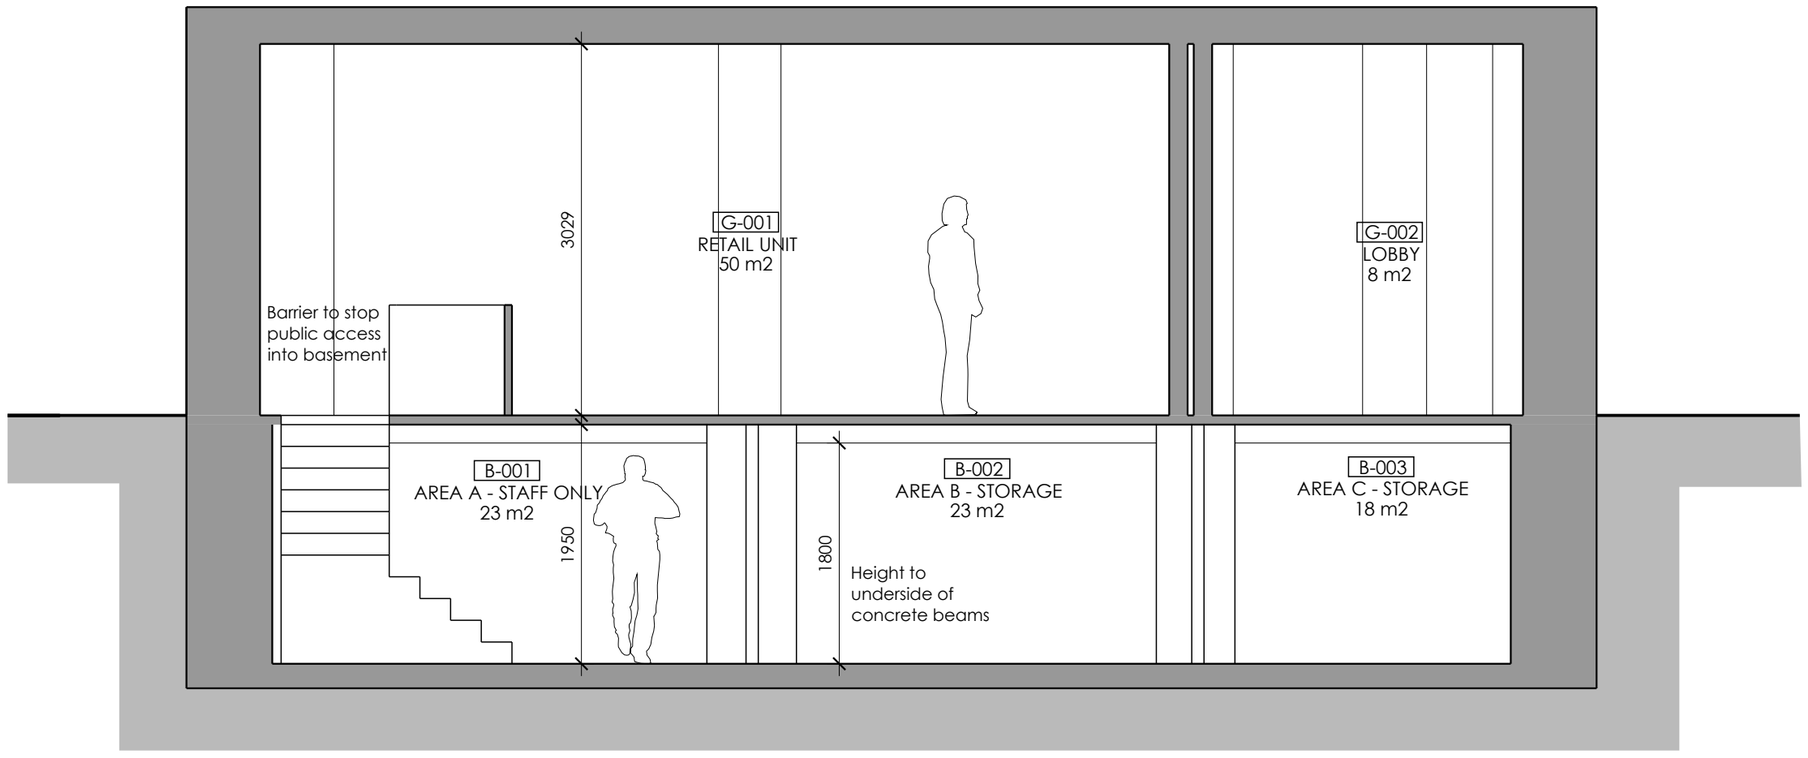

1 LONG SECTION THROUGH BUILDING

1:50

NOTES

ALL DIMENSIONS ARE TO BE CHECKED ON SITE

ANY DISCREPANCIES ARE TO BE REPORTED TO THE ARCHITECT BEFORE ANY WORK COMMENCES

THIS DRAWING SHALL NOT BE SCALED TO ASCERTAIN ANY DIMENSIONS WORK TO FIGURED DIMS ONLY

THIS DRAWING SHALL NOT BE REPRODUCED WITHOUT EXPRESS WRITTEN PERMISSION FROM THE CREATOR.

READ IN CONJUNCTION WITH ALL RELEVANT DETAILS, SPECIFICATIONS, CONSULTANTS , SPECIALISTS AND SUBCONTRACTORS DRAWINGS / SPECIFICATIONS

P1	20.07.18	ISSUED FOR REVIEW
STATUS		DRAFT

unit3 design studio, 22a Jordan Street, Liverpool L1 0BP
w: www.unit3-designstudio.com T: 07886 248 490

Client:	Mr Samuel Kersh
Project:	181009 KershKicks
Location:	36/40 Edge Street Manchester M4 1HN
Dwg No:	AS-20-003
Dwg Name:	Shop & Basement section
Revision:	P1
Scale:	1:50 @ A3
Date:	July 2018
Drawn: AW	Checked: MS